


OAK ISLAND RENOURISHMENT PROJECT 2020/2021


OAK ISLAND, NORTH CAROLINA



TOWN OF OAK ISLAND
4601 E. OAK ISLAND DRIVE
OAK ISLAND, NC 28465

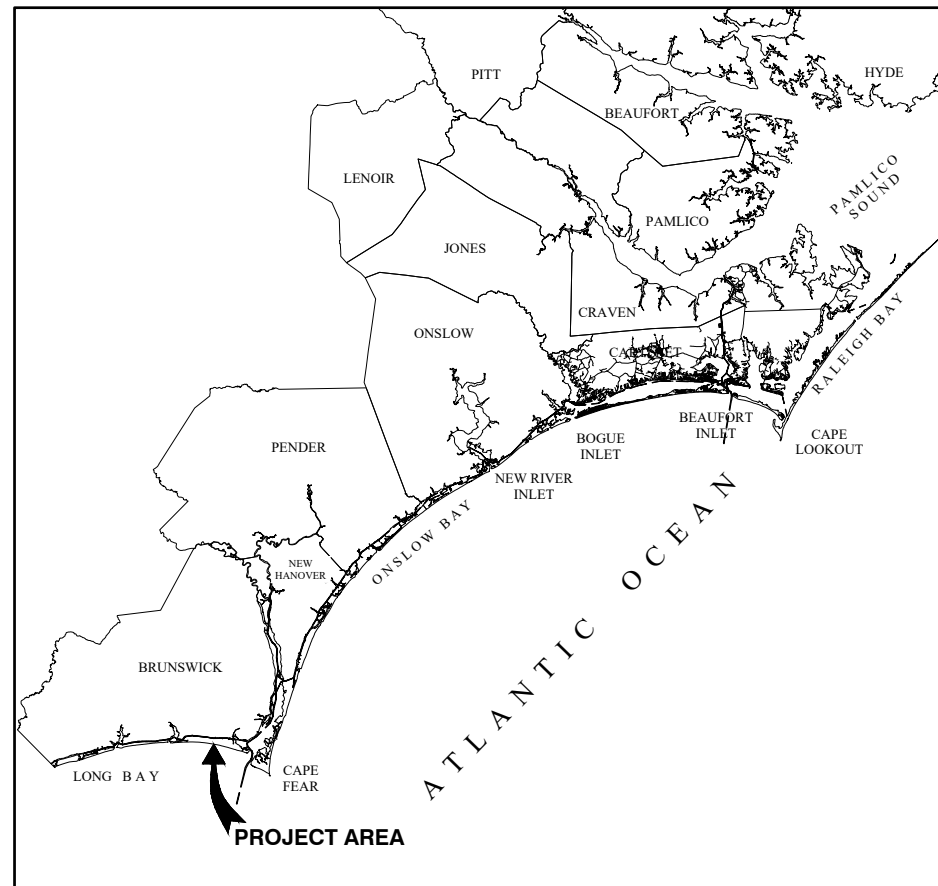

VICINITY MAP
NTS

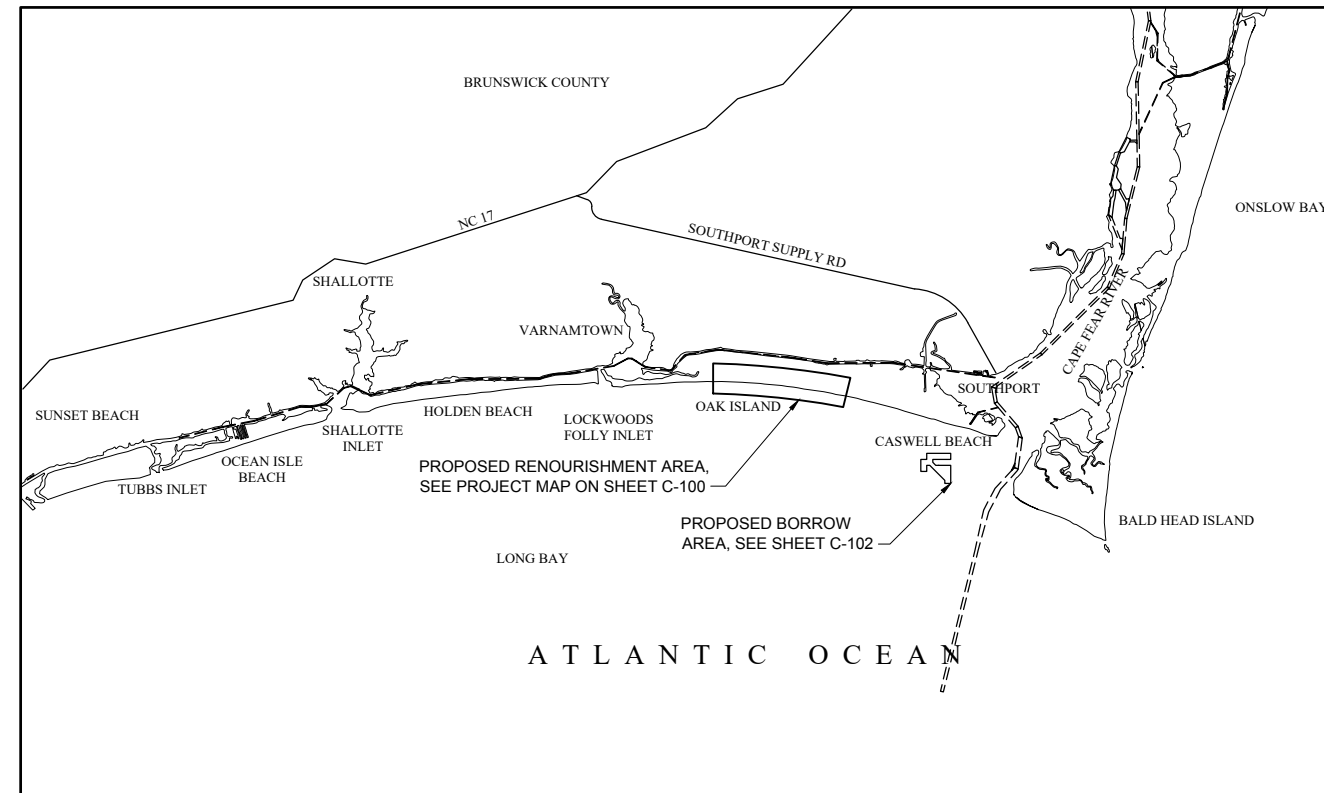

LOCATION MAP
NTS



Rev.	Date	Description
1	03/03/2021	ISSUED FOR CONSTRUCTION
0	04/20	BID DOCUMENTS


OAK ISLAND
RENOURISHMENT PROJECT 2020/2021

COVER SHEET

Designed by: KEF	Date: 03/03/2021	Rev. 1
Drawn by: VNM	MAN Project No. 10128-01	
Reviewed by: JDM	Drawing code: SRM	
Submitted by: MOFFATT & NICHOL	Drawing Scale: 1" = 10' (SHEET)	

4700 FALLS OF THE NEUSE ROAD, STE
 300 RALEIGH, NC 27609
 919-781-4626
moffatt & nichol

PREPARED FOR THE TOWN OF OAK ISLAND

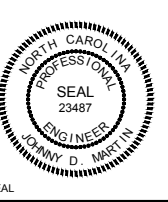

Sheet
 Reference No.
G-001
 INDEX: 1 OF 42

File: C:\RAI\10128-01\10500_CADD_Active\1012801_SheetSet\1012801-G-001; Plotted: 3/3/2021 11:17 AM by MORGAN, NEOL; Saved: 3/2/2021 7:31 PM by NIMORGAN

CY	CUBIC YARDS	No.	NUMBER
FT	FEET OR FOOT	TYP	TYPICAL
MHW	MEAN HIGH WATER	WP	WORK POINT
MLW	MEAN LOW WATER	BL	BASELINE
MTL	MEAN TIDE LEVEL	@	AT
NAD	NORTH AMERICAN DATUM	~	APPROXIMATELY
NAVD	NORTH AMERICAN VERTICAL DATUM		
NOAA	NATIONAL OCEANIC AND ATMOSPHERIC ADMINISTRATION		

EXISTING		PROPOSED
	MEAN HIGH WATER LINE	
	MEAN LOW WATER LINE	
	MEAN TIDE LEVEL LINE	
	PROPERTY LINE	
5	MAJOR CONTOUR	
	MINOR CONTOUR	
	FILL SLOPE LIMIT	
	FILL SLOPE BREAK	
	CONSTRUCTION BASELINE WORK POINT	WP-##
NAME	NGS STATION	

Diagram illustrating two types of view callouts:

- Left Callout:**
 - VIEW NUMBER: B5
 - SHEET NUMBER VIEW REFERENCED TO: CS-555
 - SAMPLE VIEW TITLE: SAMPLE VIEW TITLE
 - SCALE: 1"=50"
- Right Callout:**
 - VIEW NUMBER: A3
 - SHEET NUMBER VIEW REFERENCED TO: SF-123
 - SAMPLE VIEW TITLE: SAMPLE VIEW TITLE
 - SCALE: 1"=50"

DETAIL CALLOUT


A diagram showing a C4 G-101 bomb. The bomb is represented by a circle with 'C4' inside and 'G-101' below it. A horizontal line representing a fuse extends from the right side of the bomb. To the right of the fuse is a small rectangular object, possibly a detonator or a small box.

1


SHEET TYPE DESIGNATORS	
0	GENERAL (COVER SHEET, LEGEND, NOTES)
1	PLANS (HORIZONTAL VIEWS)
2	ELEVATIONS (NOT TYPICALLY USED)
3	SECTIONS (OVERALL VIEWS)
4	LARGE-SCALE VIEWS (PLANS, SECT. OR ELEV. - NOT DETAILS)
5	DETAILS (MAY BE PLAN, SECT. OR ELEV. VIEWS)
6	SCHEDULES
7	USER DEFINED
8	USER DEFINED
9	3D ISOMETRIC

DISCIPLINE DESIGNATORS	
DISCIPLINE	DESIGNATOR
GENERAL	G
SURVEY/MAPPING	V
GEOTECHNICAL	B
CIVIL WORKS	W
CIVIL	C
STRUCTURAL	S
MECHANICAL	M
ELECTRICAL	E
OTHER DISCIPLINES	X

SECONDARY DESIGNATORS	
DEMOLITION	D
GENERAL	G
SUBSTRUCTURE	B
FRAMING	F
COMPONENT	C
SITE	S

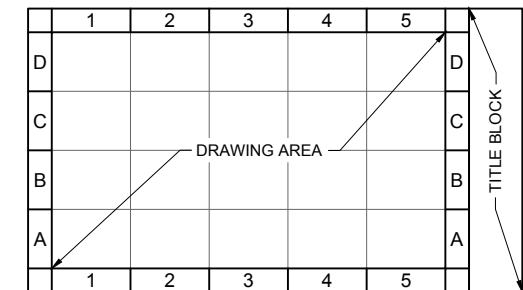

DRAWING AREA COORDINATE SYSTEM (DACS)

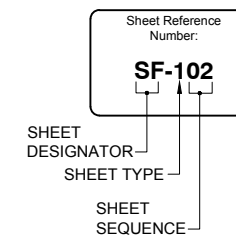[illegible]

**OAK ISLAND
RENOURISHMENT PROJECT 2020/2021**

LEGEND


 moffatt & nichol 4700 FALLS OF THE NEUSE ROAD, STE 300 RALEIGH, NC 27609 919-781-4626	Designed by: KEF		Date: 03/03/2021	Rev 1
	Drawn by: VNMI	Scale by: SRM	M&N Project No. 10128-01	
	Reviewed by: JDM		Drawing code:	
	PREPARED FOR THE TOWN OF OAK ISLAND			
	Submitted by: MOFFATT & NICHOL		Drawing Scale: Per scale: 1:1 (1 SHEET)	




Sheet
Reference No.
G-003

INDEX: 3 OF 42

File: Q:\RAI\10128-01\0500_CAD\Active_1012801_SheetSet\1012801-G-003; Plotted: 3/3/2021 11:17 AM by MORGAN, NEKOL; Saved: 9/11/2019 5:51 PM by BFORD

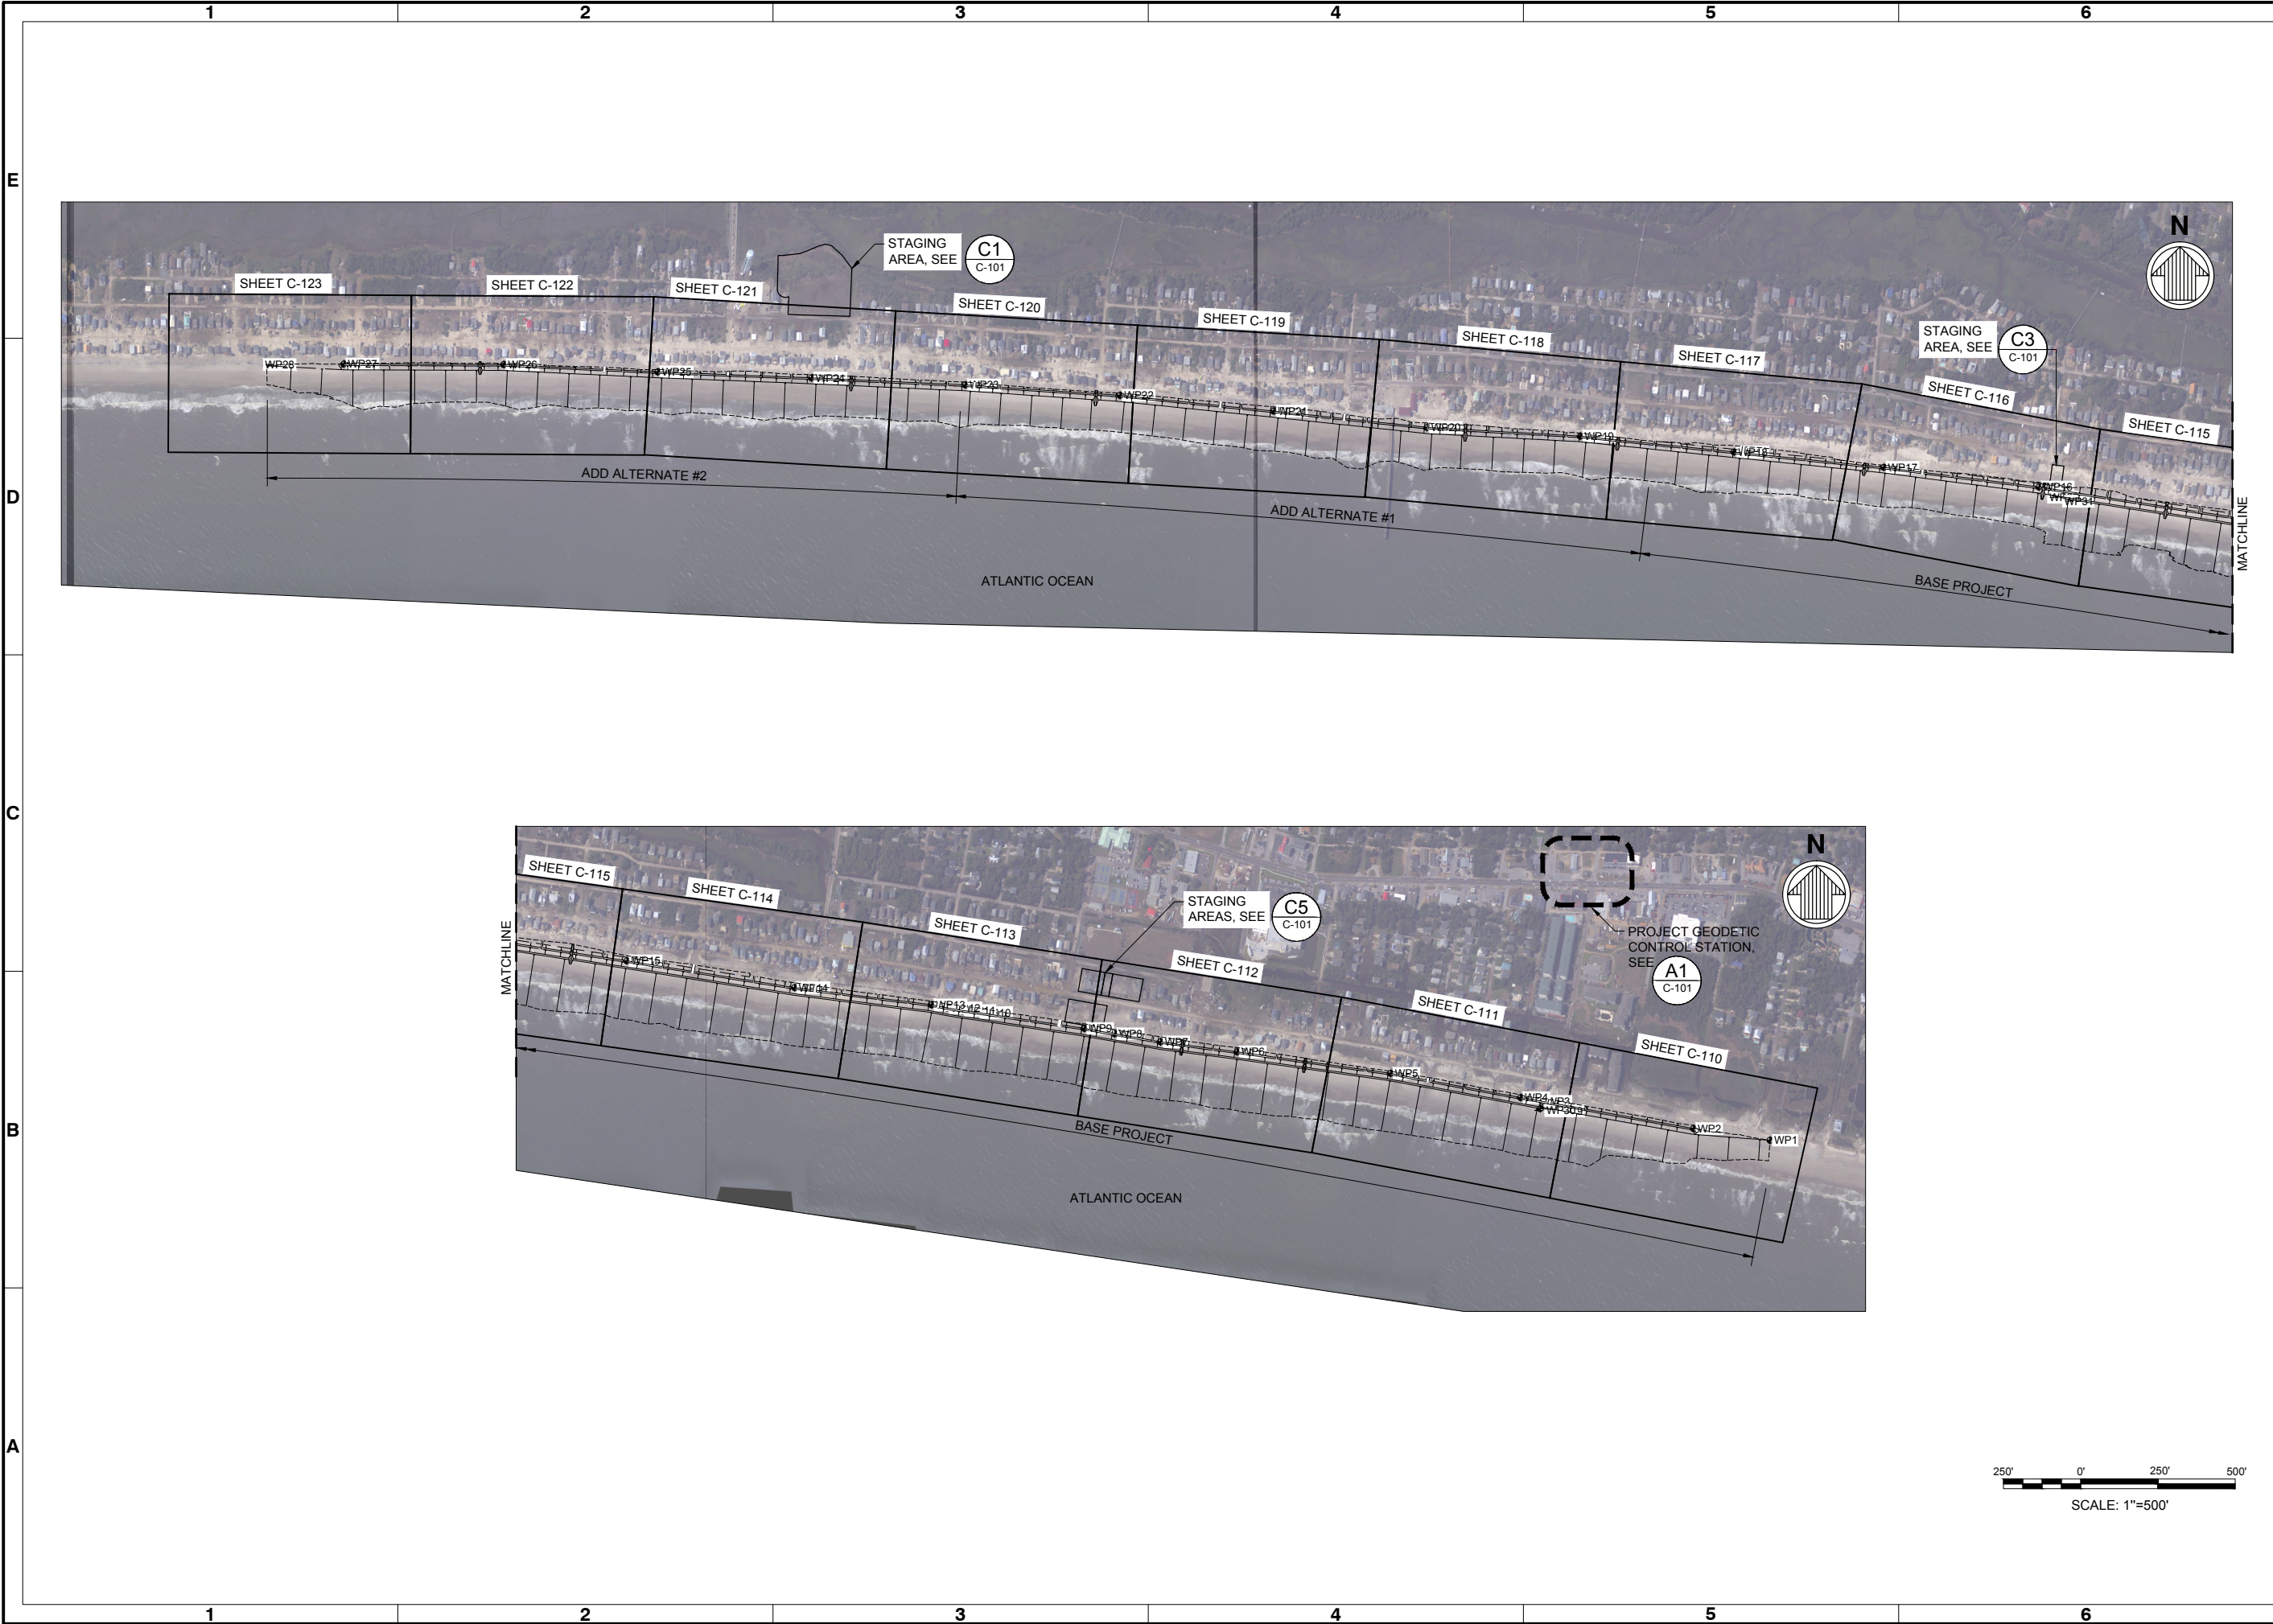

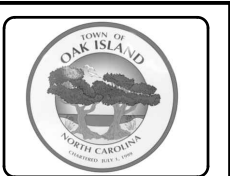

Rev	Date	Description	Mark
1	03/21	ISSUED FOR CONSTRUCTION	JDM
0	04/20	BID DOCUMENTS	JDM


OAK ISLAND
RENOURISHMENT PROJECT 2020/2021

KEY PLAN

Rev	Date	Desig. by	Drawn by	Reviewed by	Submitted by	Drawing Scale	Plot Scale
1	03/03/2021	KEF	VNM	JDM	MOFFATT & NICHOL	1" = 10' (0 SHEET)	1" = 10' (0 SHEET)

4700 FALLS OF THE NEUSE ROAD, STE 300
RALEIGH, NC 27609
919-781-4626

PREPARED FOR THE TOWN OF OAK ISLAND

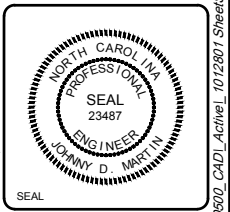


Sheet
Reference No.

G-004

INDEX: 4 OF 42

File: O:\RA\10128-01\0800_CADD_Active\1012801_SheetSet\1012801-G-004 ; Plotted: 3/2/2021 11:19 AM by MORGAN, NEKO ; Saved: 3/2/2021 8:57 AM by NMORGAN

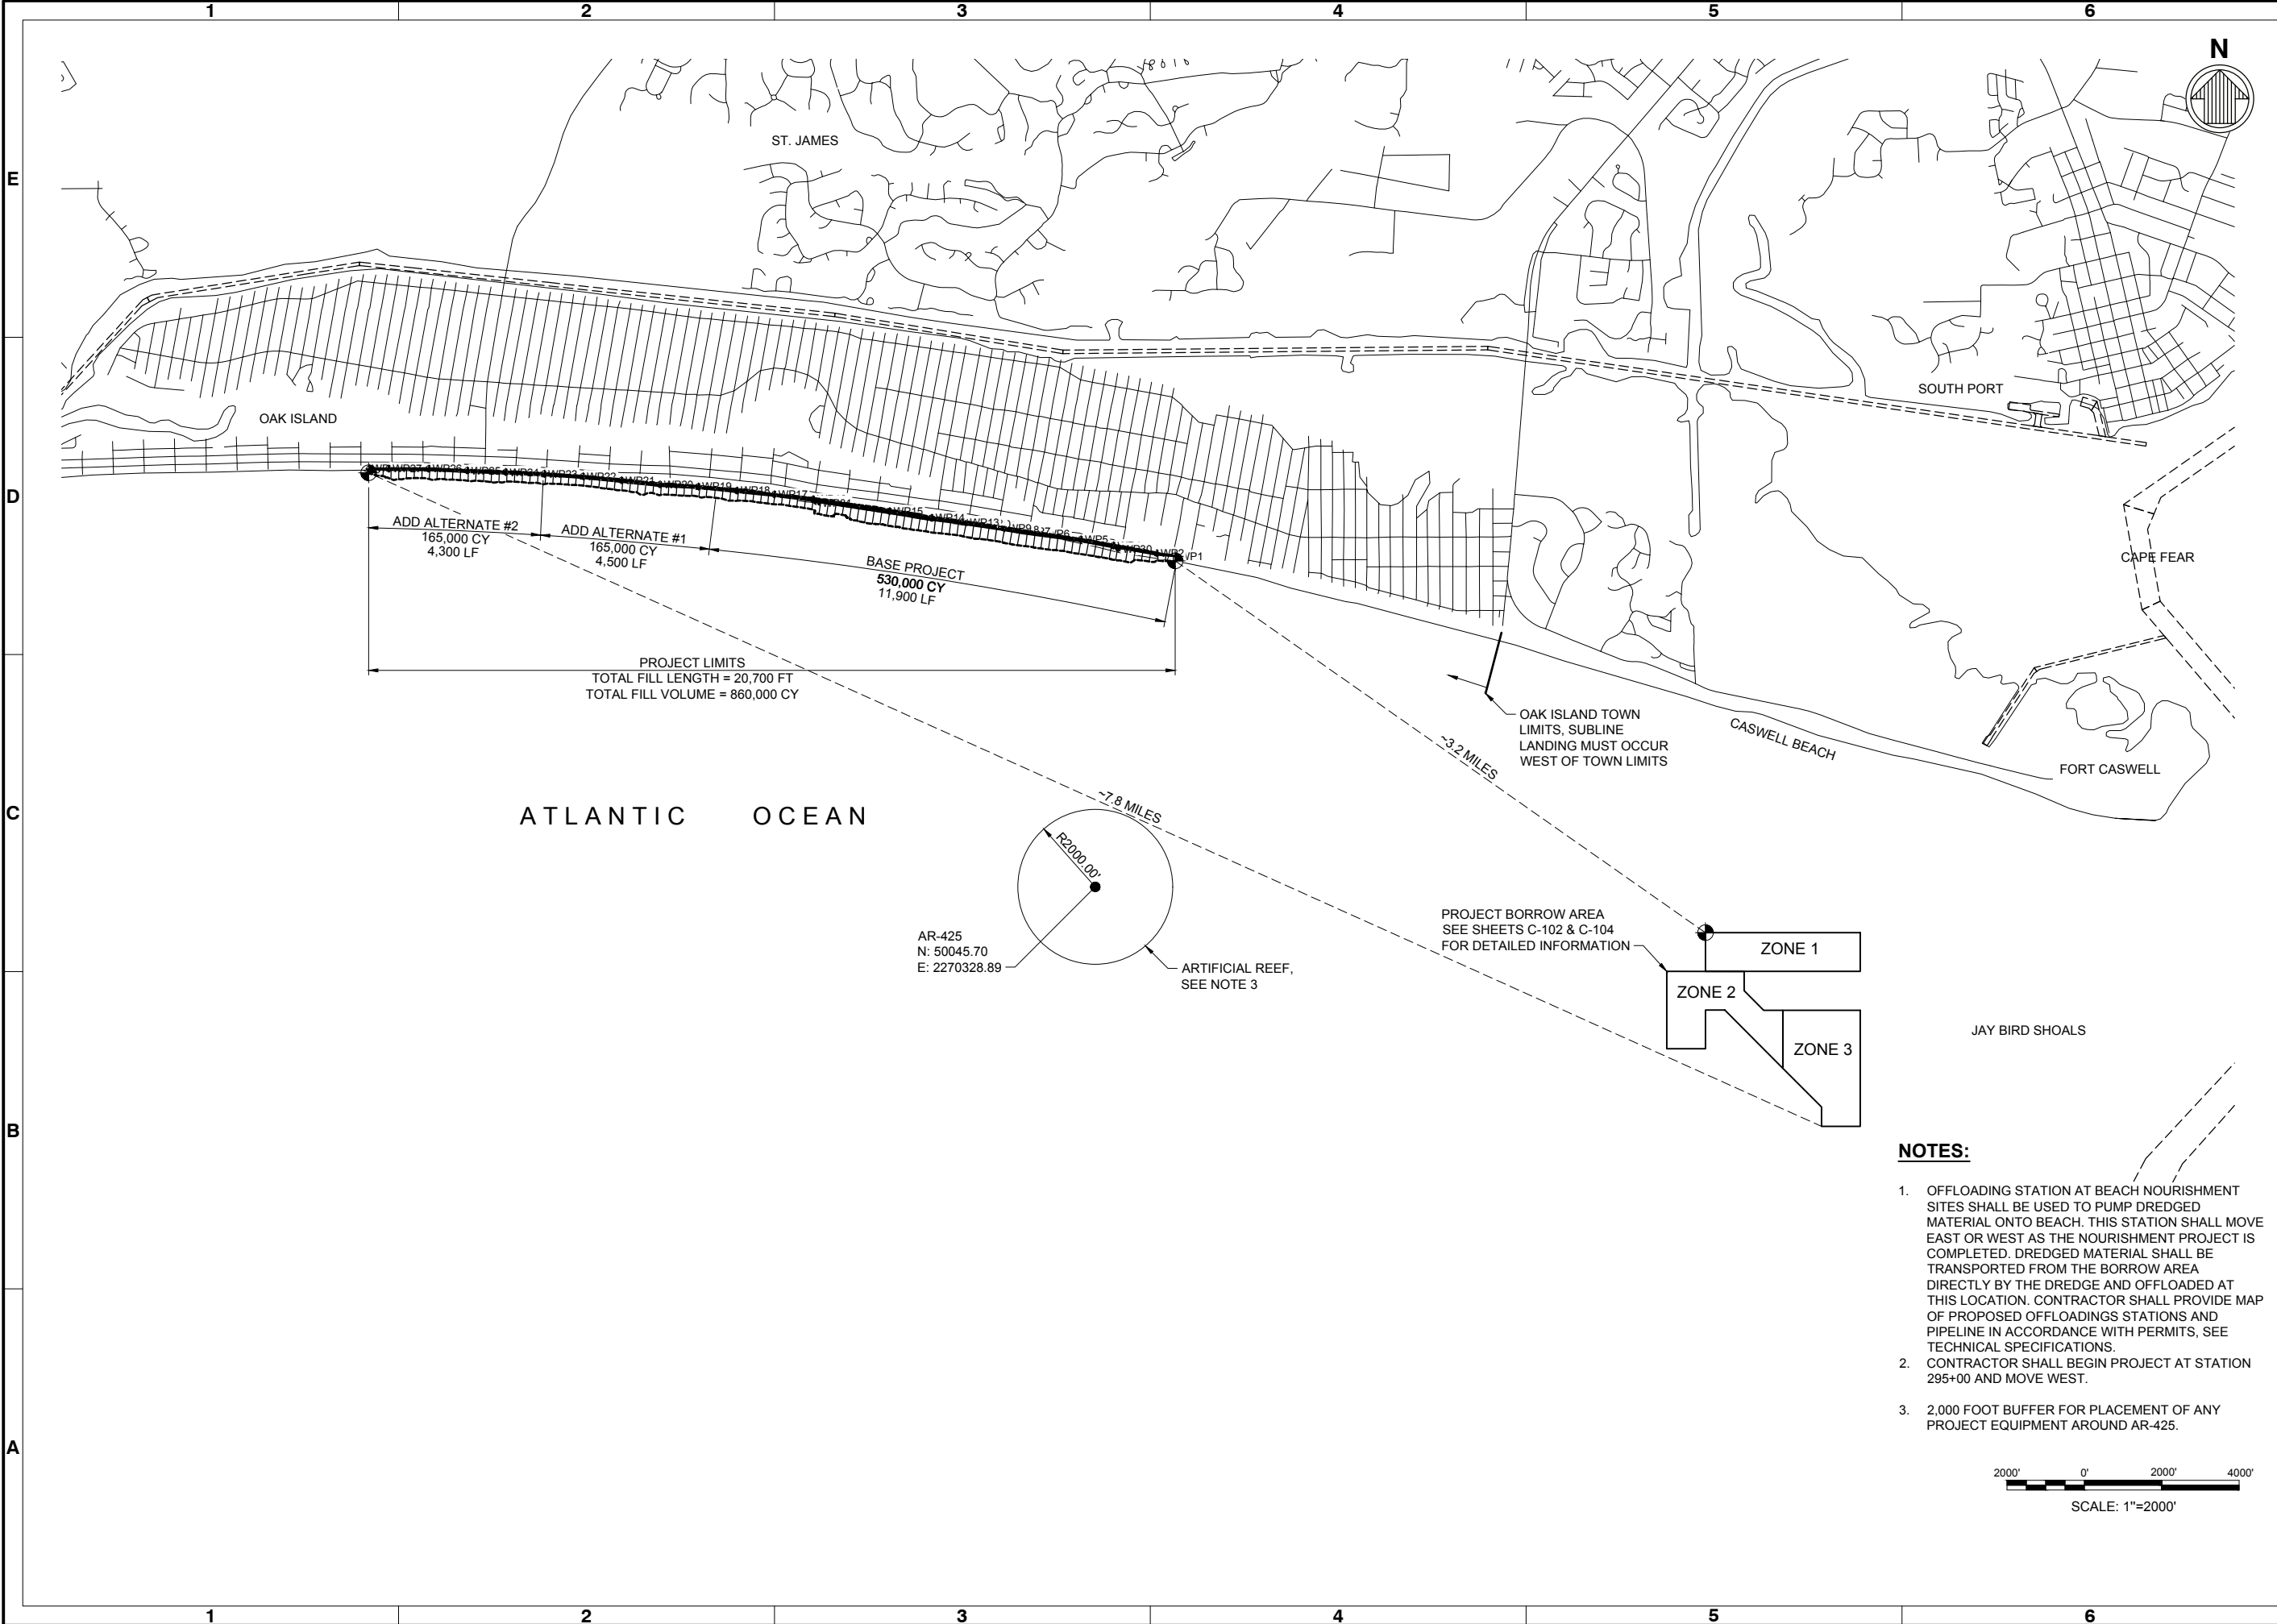



Rev	Date	Description
1	03/21	ISSUED FOR CONSTRUCTION
0	04/20	BID DOCUMENTS

OAK ISLAND
RENOURISHMENT PROJECT 2020/2021

PROJECT MAP

Designed by:	Date:	Rev:
KEF	03/03/2021	1

Drawn by:	Checked by:	Reviewed by:
VNM	SRM	JDM


Submitted by:	Drawing No.	Drawing Code:
MOFFATT & NICHOL	10128-01	

Drawing Scale:	Plot Scale:
1" = 10' (D SHEET)	1" = 2000'



4700 FALLS OF THE NEUSE ROAD, STE 300
RALEIGH, NC 27609
919-781-4626


PREPARED FOR THE TOWN OF OAK ISLAND

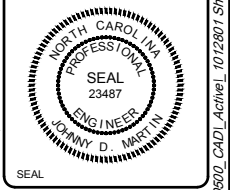


Sheet Reference No.
C-100

INDEX: 5 OF 42

- NOTES:**
- OFFLOADING STATION AT BEACH NOURISHMENT SITES SHALL BE USED TO PUMP DREDGED MATERIAL ONTO BEACH. THIS STATION SHALL MOVE EAST OR WEST AS THE NOURISHMENT PROJECT IS COMPLETED. DREDGED MATERIAL SHALL BE TRANSPORTED FROM THE BORROW AREA DIRECTLY BY THE DREDGE AND OFFLOADED AT THIS LOCATION. CONTRACTOR SHALL PROVIDE MAP OF PROPOSED OFFLOADINGS STATIONS AND PIPELINE IN ACCORDANCE WITH PERMITS, SEE TECHNICAL SPECIFICATIONS.
 - CONTRACTOR SHALL BEGIN PROJECT AT STATION 295+00 AND MOVE WEST.
 - 2,000 FOOT BUFFER FOR PLACEMENT OF ANY PROJECT EQUIPMENT AROUND AR-425.

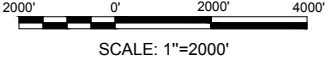

File: C:\RAI\10128-01\0500_CAD\ Active: 1012801 SheetSet\1012801-C-100 : Plotted: 3/22/2021 11:20 AM by MORGAN, NEKOL : Saved: 3/22/2021 6:42 AM by MORGAN

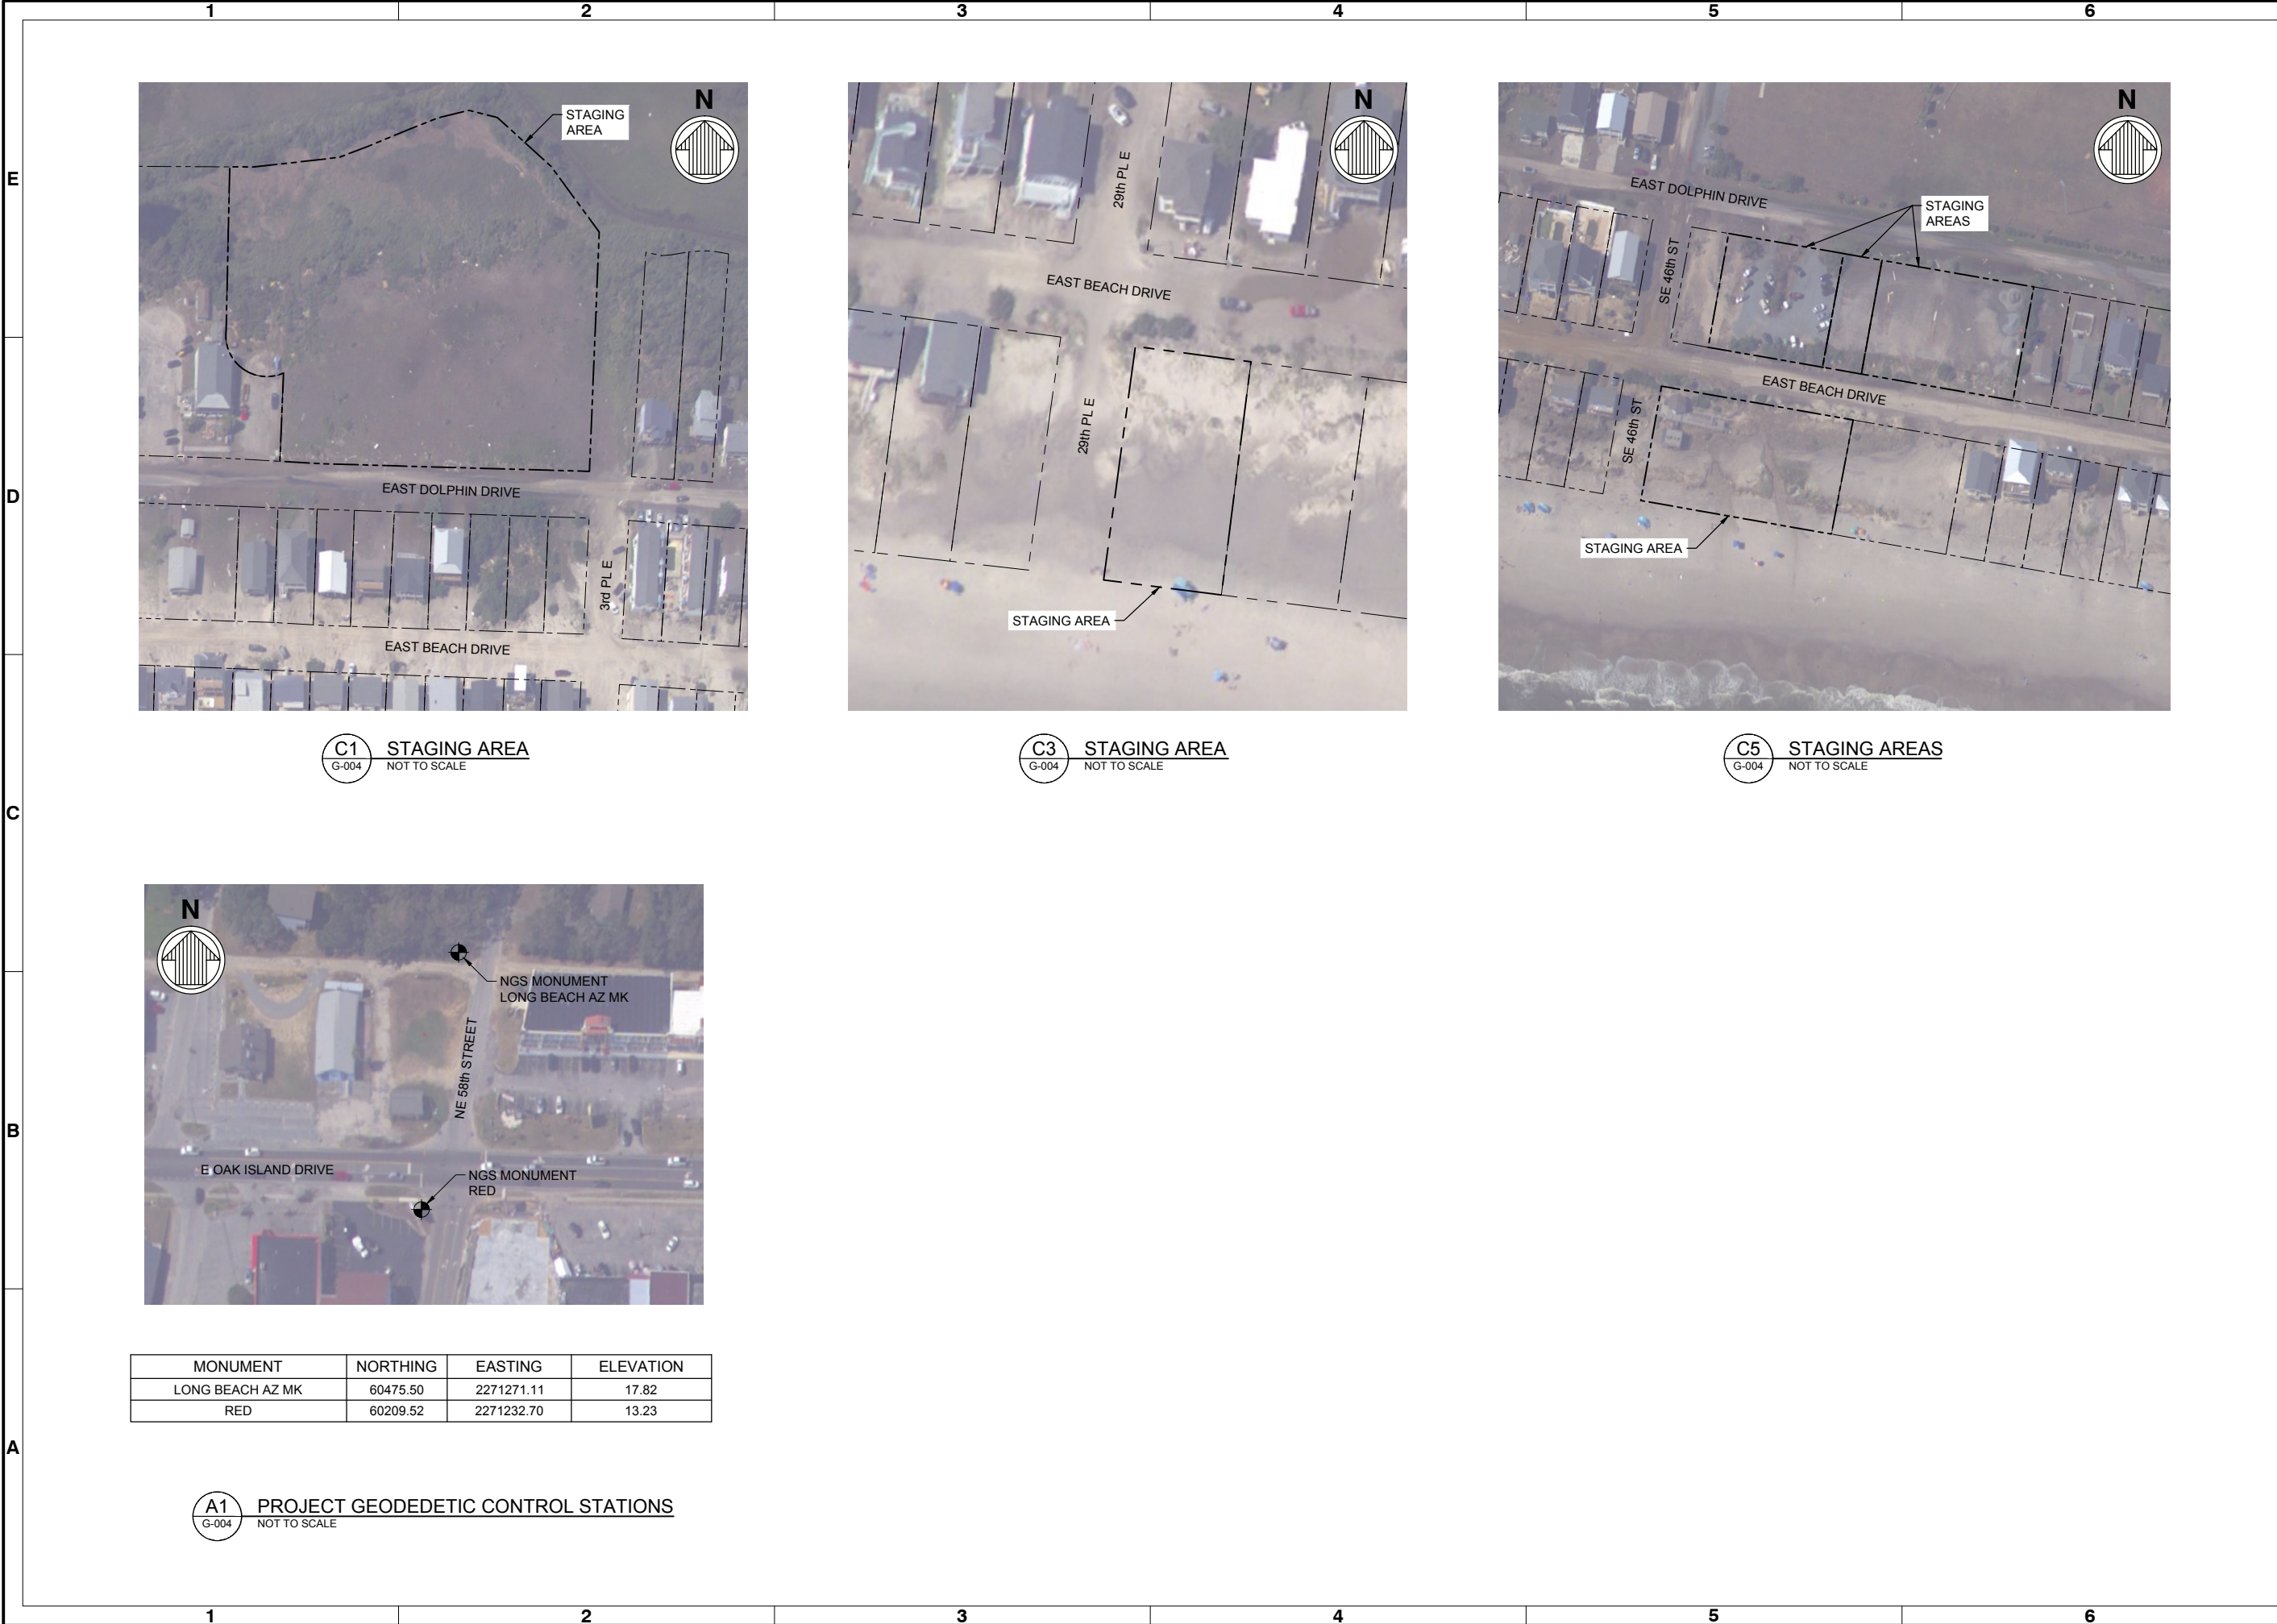

C1 STAGING AREA
G-004 NOT TO SCALE

C3 STAGING AREA
G-004 NOT TO SCALE

C5 STAGING AREAS
G-004 NOT TO SCALE

A1 PROJECT GEODETIC CONTROL STATIONS
G-004 NOT TO SCALE

MONUMENT	NORTHING	EASTING	ELEVATION
LONG BEACH AZ MK	60475.50	2271271.11	17.82
RED	60209.52	2271232.70	13.23



Rev	Date	Description	Mark
1	03/21	ISSUED FOR CONSTRUCTION	JDM
0	04/20	BID DOCUMENTS	JDM

OAK ISLAND
RENOURISHMENT PROJECT 2020/2021


PROJECT STAGING,
ACCESS, AND SURVEY
CONTROL PLANS

4700 FALLS OF THE NEUSE ROAD, STE
300 RALEIGH, NC 27609
919-781-4626
moffatt & nichol

DESIGNED BY: KEF
OWNED BY: VNM
REVIEWED BY: JDM
SUBMITTED BY: MOFFATT & NICHOL

DATE: 03/03/2021
M&N Project No.: 10128-01
DRAWING CODE:
DRAWING SCALE:
POST SCALE: 1" = 10' (SHEET)


PREPARED FOR THE TOWN OF OAK ISLAND

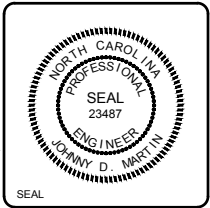

Sheet
Reference No.
C-101

INDEX: 6 OF 42

File: Q:\RA\10128-01\0600_CADD_Active\1012801_SheetSet\1012801-C-101 : Plotted: 3/22/2021 11:21 AM by MORGAN, NEXOL : Saved: 3/22/2021 8:44 AM by NMORGAN

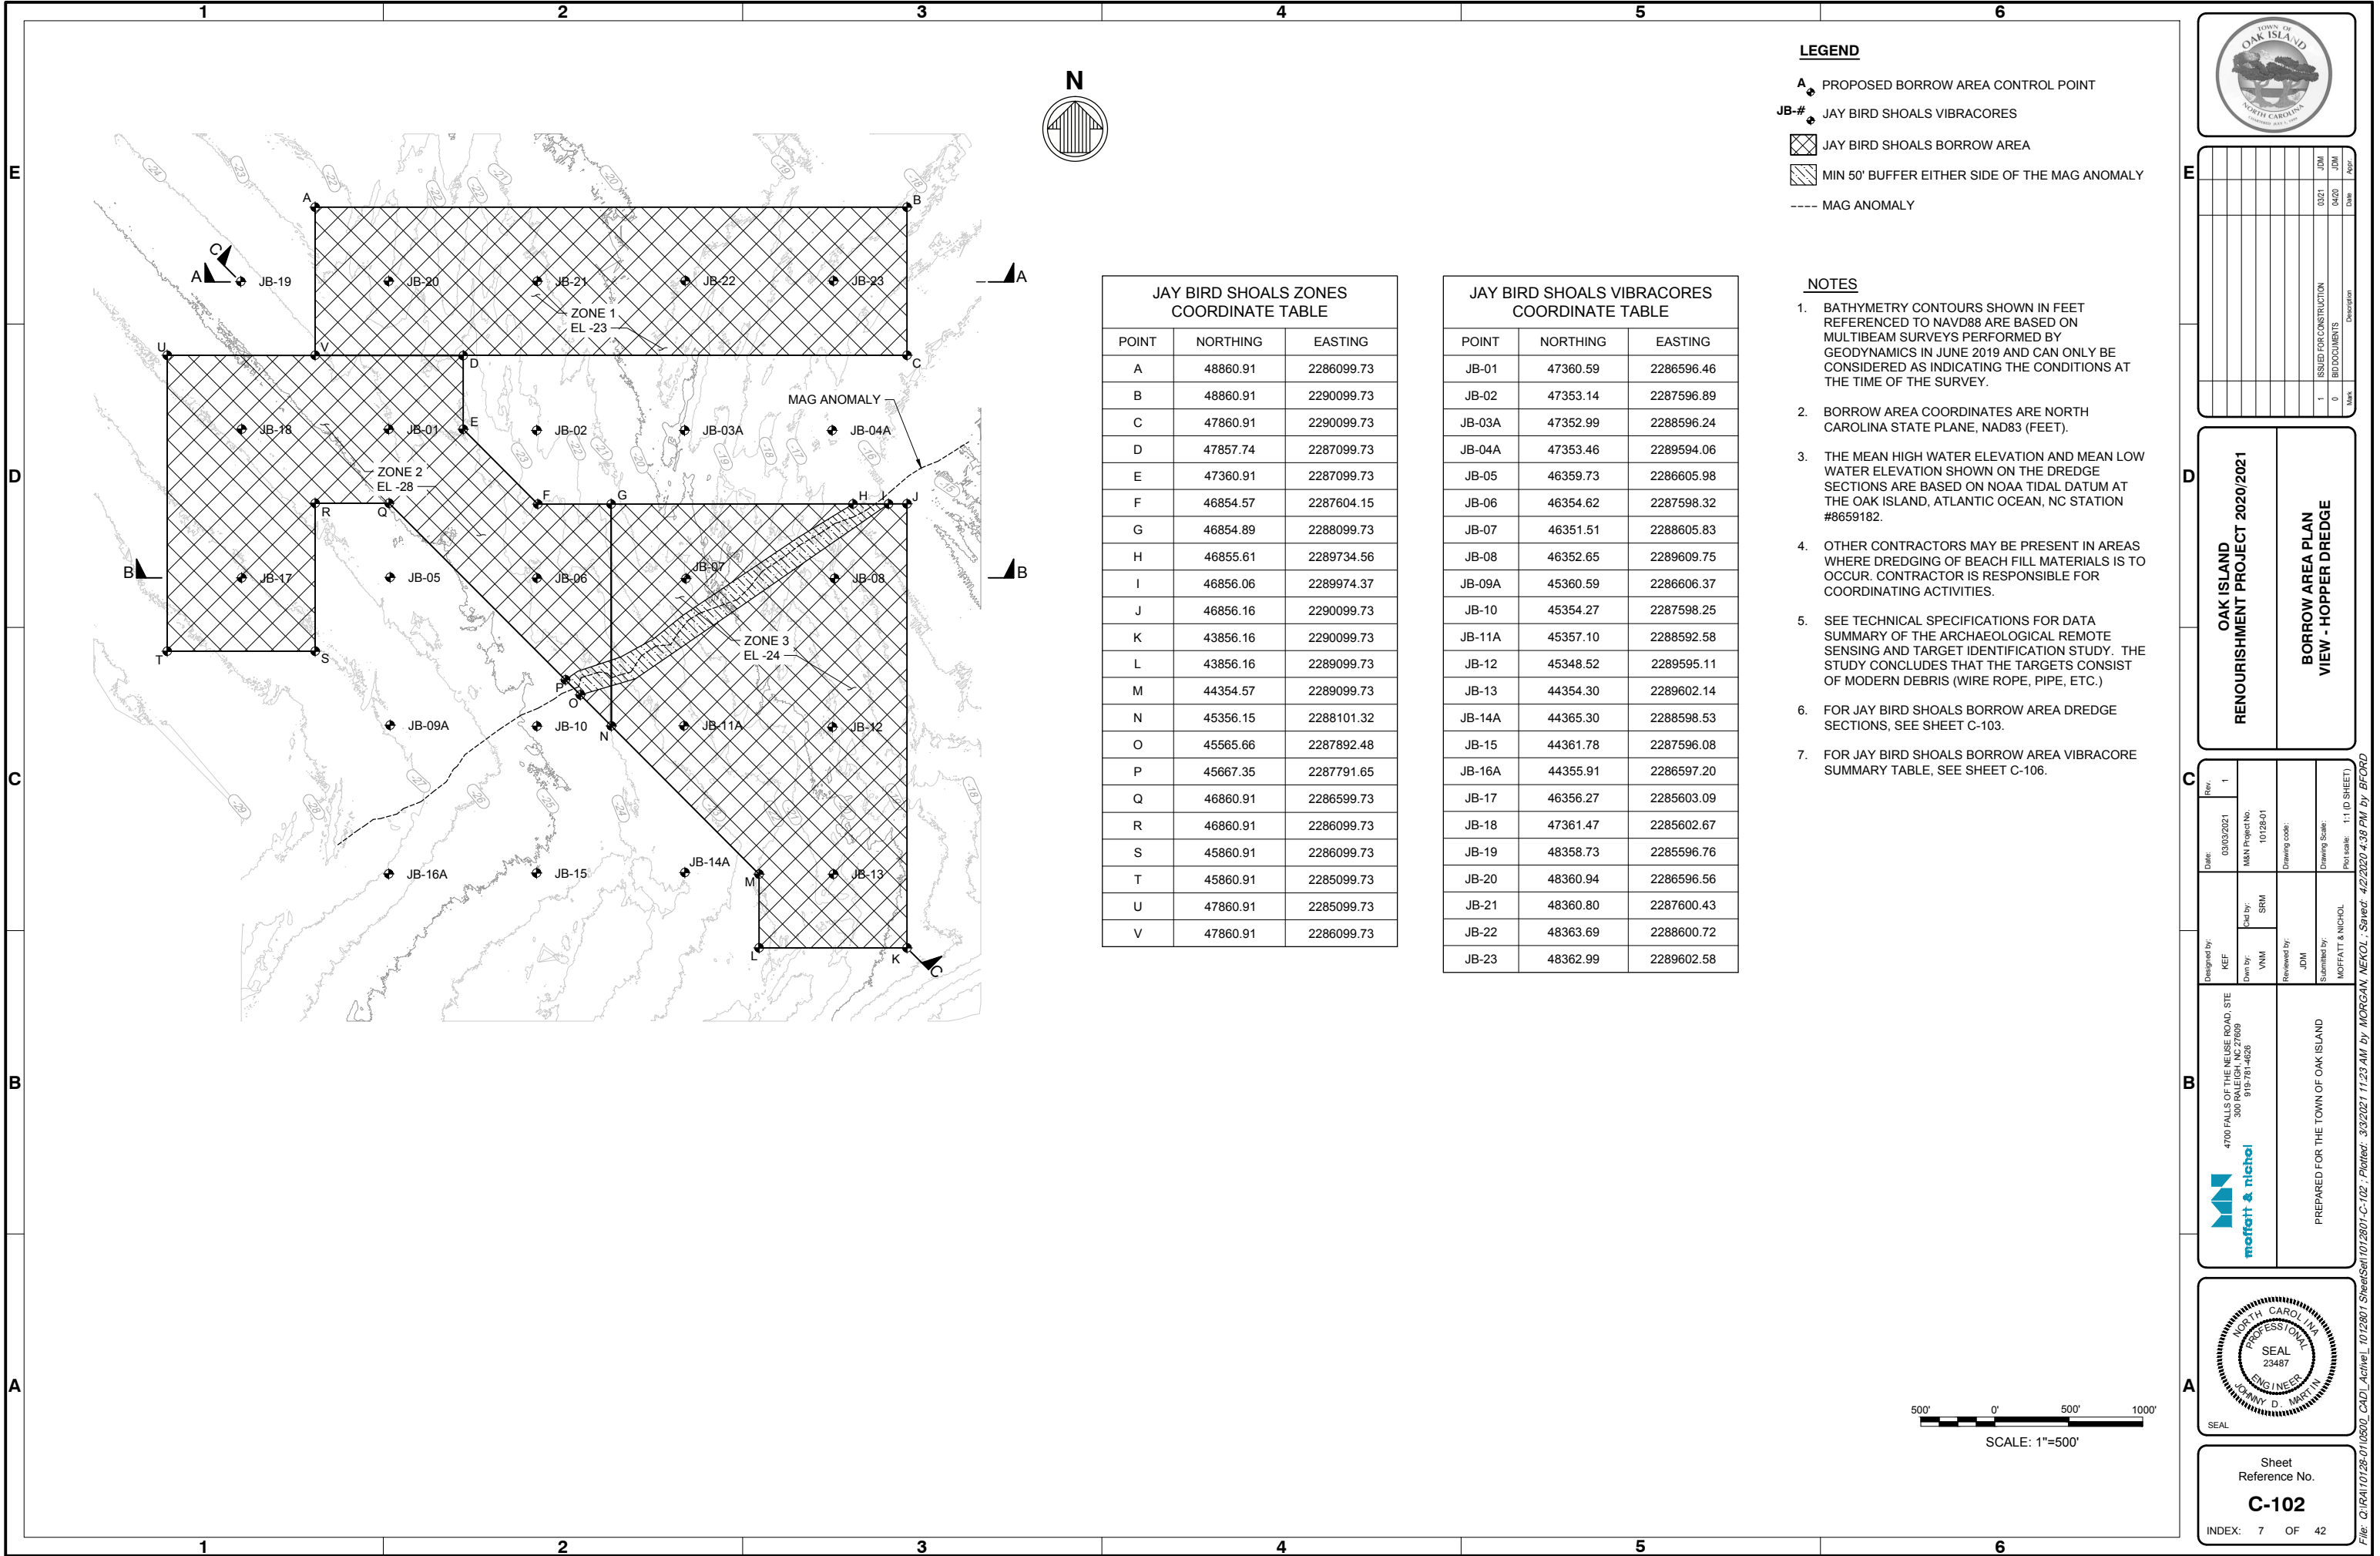

LEGEND


- PROPOSED BORROW AREA CONTROL POINT
- JAY BIRD SHOALS VIBRACORES
- JAY BIRD SHOALS BORROW AREA
- MIN 50' BUFFER EITHER SIDE OF THE MAG ANOMALY
- MAG ANOMALY

NOTES

- BATHYMETRY CONTOURS SHOWN IN FEET REFERENCED TO NAVD88 ARE BASED ON MULTIBEAM SURVEYS PERFORMED BY GEODYNAMICS IN JUNE 2019 AND CAN ONLY BE CONSIDERED AS INDICATING THE CONDITIONS AT THE TIME OF THE SURVEY.
- BORROW AREA COORDINATES ARE NORTH CAROLINA STATE PLANE, NAD83 (FEET).
- THE MEAN HIGH WATER ELEVATION AND MEAN LOW WATER ELEVATION SHOWN ON THE DREDGE SECTIONS ARE BASED ON NOAA TIDAL DATUM AT THE OAK ISLAND, ATLANTIC OCEAN, NC STATION #8659182.
- OTHER CONTRACTORS MAY BE PRESENT IN AREAS WHERE DREDGING OF BEACH FILL MATERIALS IS TO OCCUR. CONTRACTOR IS RESPONSIBLE FOR COORDINATING ACTIVITIES.
- SEE TECHNICAL SPECIFICATIONS FOR DATA SUMMARY OF THE ARCHAEOLOGICAL REMOTE SENSING AND TARGET IDENTIFICATION STUDY. THE STUDY CONCLUDES THAT THE TARGETS CONSIST OF MODERN DEBRIS (WIRE ROPE, PIPE, ETC.)
- FOR JAY BIRD SHOALS BORROW AREA DREDGE SECTIONS, SEE SHEET C-103.
- FOR JAY BIRD SHOALS BORROW AREA VIBRACORE SUMMARY TABLE, SEE SHEET C-106.

JAY BIRD SHOALS ZONES COORDINATE TABLE		
POINT	NORTHING	EASTING
A	48860.91	2286099.73
B	48860.91	2290099.73
C	47860.91	2290099.73
D	47857.74	2287099.73
E	47360.91	2287099.73
F	46854.57	2287604.15
G	46854.89	2288099.73
H	46855.61	2289734.56
I	46856.06	2289974.37
J	46856.16	2290099.73
K	43856.16	2290099.73
L	43856.16	2289099.73
M	44354.57	2289099.73
N	45356.15	2288101.32
O	45565.66	2287892.48
P	45667.35	2287791.65
Q	46860.91	2286599.73
R	46860.91	2286099.73
S	45860.91	2286099.73
T	45860.91	2285099.73
U	47860.91	2285099.73
V	47860.91	2286099.73

JAY BIRD SHOALS VIBRACORES COORDINATE TABLE		
POINT	NORTHING	EASTING
JB-01	47360.59	2286596.46
JB-02	47353.14	2287596.89
JB-03A	47352.99	2288596.24
JB-04A	47353.46	2289594.06
JB-05	46359.73	2286605.98
JB-06	46354.62	2287598.32
JB-07	46351.51	2288605.83
JB-08	46352.65	2289609.75
JB-09A	45360.59	2286606.37
JB-10	45354.27	2287598.25
JB-11A	45357.10	2288592.58
JB-12	45348.52	2289595.11
JB-13	44354.30	2289602.14
JB-14A	44365.30	2288598.53
JB-15	44361.78	2287596.08
JB-16A	44355.91	2286597.20
JB-17	46356.27	2285603.09
JB-18	47361.47	2285602.67
JB-19	48358.73	2285596.76
JB-20	48360.94	2286596.56
JB-21	48360.80	2287600.43
JB-22	48363.69	2288600.72
JB-23	48362.99	2289602.58

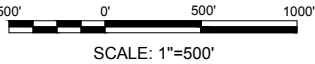

Rev	Date	By	Appr
1	03/21	JDM	
0	04/20	JDM	
0			

OAK ISLAND
RENOURISHMENT PROJECT 2020/2021


BORROW AREA PLAN
VIEW - HOPPER DREDGE

4700 FALLS OF THE NEUSE ROAD, STE 300
RALEIGH, NC 27609
919-781-4626
moffatt & nichol

DESIGNED BY: KEF
DRAWN BY: VNM
CHECKED BY: JDM
SUBMITTED BY: MOFFATT & NICHOL

DATE: 03/03/2021
M&N Project No.: 10128-01
Drawing code:
Drawing Scale:
Plot scale: 1"=500'


PREPARED FOR THE TOWN OF OAK ISLAND

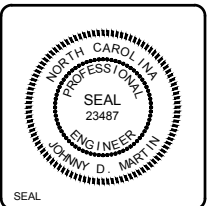

Sheet
Reference No.
C-102

INDEX: 7 OF 42

File: C:\RA\10128-01\0600_CADD_Active\ 1012801 SheetSet\1012801-C-102 : Plotted: 3/3/2021 11:23 AM by MORGAN, NEKOL : Saved: 4/2/2020 4:38 PM by BFORD

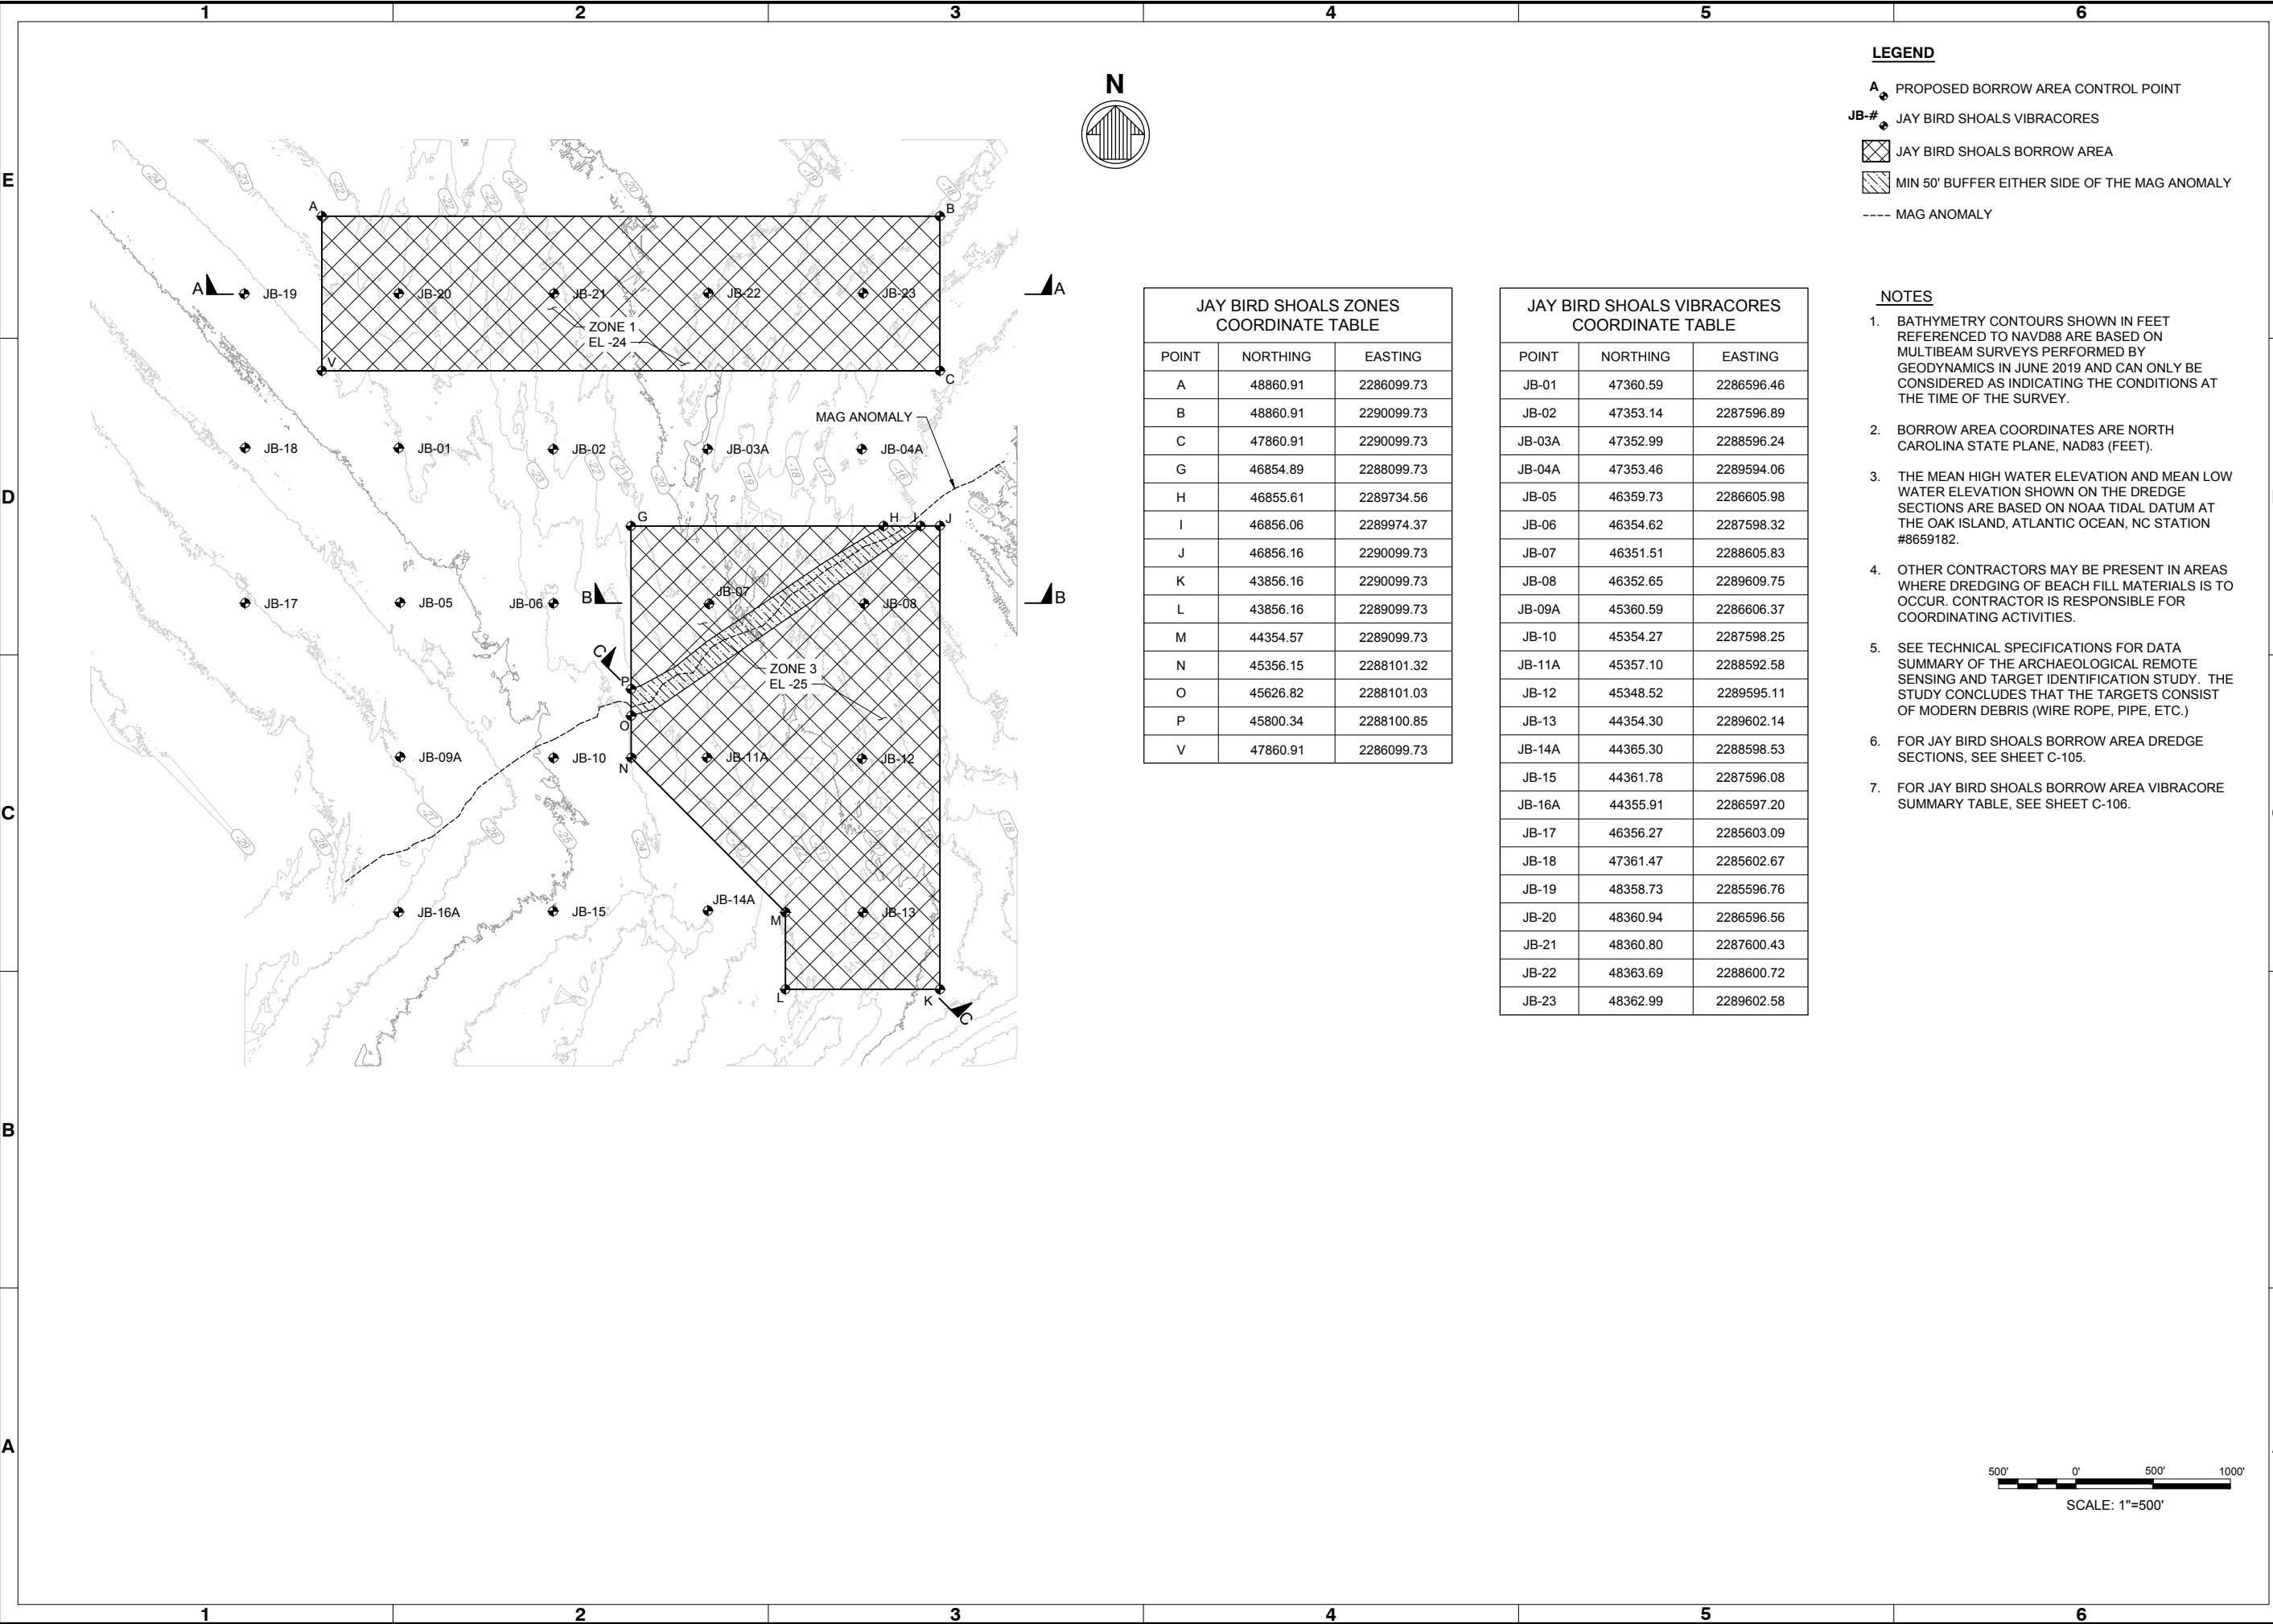

LEGEND


- PROPOSED BORROW AREA CONTROL POINT
- JAY BIRD SHOALS VIBRACORES
- JAY BIRD SHOALS BORROW AREA
- MIN 50' BUFFER EITHER SIDE OF THE MAG ANOMALY
- MAG ANOMALY

NOTES

- BATHYMETRY CONTOURS SHOWN IN FEET REFERENCED TO NAVD88 ARE BASED ON MULTIBEAM SURVEYS PERFORMED BY GEODYNAMICS IN JUNE 2019 AND CAN ONLY BE CONSIDERED AS INDICATING THE CONDITIONS AT THE TIME OF THE SURVEY.
- BORROW AREA COORDINATES ARE NORTH CAROLINA STATE PLANE, NAD83 (FEET).
- THE MEAN HIGH WATER ELEVATION AND MEAN LOW WATER ELEVATION SHOWN ON THE DREDGE SECTIONS ARE BASED ON NOAA TIDAL DATUM AT THE OAK ISLAND, ATLANTIC OCEAN, NC STATION #8659182.
- OTHER CONTRACTORS MAY BE PRESENT IN AREAS WHERE DREDGING OF BEACH FILL MATERIALS IS TO OCCUR. CONTRACTOR IS RESPONSIBLE FOR COORDINATING ACTIVITIES.
- SEE TECHNICAL SPECIFICATIONS FOR DATA SUMMARY OF THE ARCHAEOLOGICAL REMOTE SENSING AND TARGET IDENTIFICATION STUDY. THE STUDY CONCLUDES THAT THE TARGETS CONSIST OF MODERN DEBRIS (WIRE ROPE, PIPE, ETC.)
- FOR JAY BIRD SHOALS BORROW AREA DREDGE SECTIONS, SEE SHEET C-105.
- FOR JAY BIRD SHOALS BORROW AREA VIBRACORE SUMMARY TABLE, SEE SHEET C-106.

JAY BIRD SHOALS ZONES COORDINATE TABLE		
POINT	NORTHING	EASTING
A	48860.91	2286099.73
B	48860.91	2290099.73
C	47860.91	2290099.73
G	46854.89	2288099.73
H	46855.61	2289734.56
I	46856.06	2289974.37
J	46856.16	2290099.73
K	43856.16	2290099.73
L	43856.16	2289099.73
M	44354.57	2289099.73
N	45356.15	2288101.32
O	45626.82	2288101.03
P	45800.34	2288100.85
V	47860.91	2286099.73

JAY BIRD SHOALS VIBRACORES COORDINATE TABLE		
POINT	NORTHING	EASTING
JB-01	47360.59	2286596.46
JB-02	47353.14	2287596.89
JB-03A	47352.99	2288596.24
JB-04A	47353.46	2289594.06
JB-05	46359.73	2286605.98
JB-06	46354.62	2287598.32
JB-07	46351.51	2288605.83
JB-08	46352.65	2289609.75
JB-09A	45360.59	2286606.37
JB-10	45354.27	2287598.25
JB-11A	45357.10	2288592.58
JB-12	45348.52	2289595.11
JB-13	44354.30	2289602.14
JB-14A	44365.30	2288598.53
JB-15	44361.78	2287596.08
JB-16A	44355.91	2286597.20
JB-17	46356.27	2285603.09
JB-18	47361.47	2285602.67
JB-19	48358.73	2285596.76
JB-20	48360.94	2286596.56
JB-21	48360.80	2287600.43
JB-22	48363.69	2288600.72
JB-23	48362.99	2289602.58

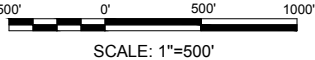

Rev	Date	Description
1	03/03/2021	ISSUED FOR CONSTRUCTION
0	04/20/2020	BID DOCUMENTS

OAK ISLAND
RENOURISHMENT PROJECT 2020/2021

BORROW AREA PLAN
VIEW - HYDRAULIC
PIPELINE DREDGE


4700 FALLS OF THE NEUSE ROAD, STE 300
RALEIGH, NC 27609
919-781-4626
moffatt & nichol

PREPARED FOR THE TOWN OF OAK ISLAND

Designed by: KEF
Drawn by: VNM
Reviewed by: JDM
Submitted by: MOFFATT & NICHOL

Date: 03/03/2021
M&N Project No: 10128-01
Drawing code:
Drawing Scale: 1"=500'
Plot scale: 1"=500'


Rev: 1

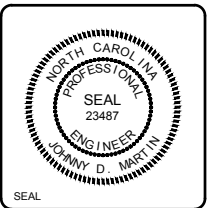


Sheet
Reference No.
C-104

INDEX: 9 OF 42

File: C:\RA\10128-01\0800_CADD_Active\ 1012801 SheetSet\1012801-C-104 : Plotted: 3/3/2021 11:25 AM by MORGAN, NEKOL : Saved: 4/3/2020 9:42 AM by BFORD

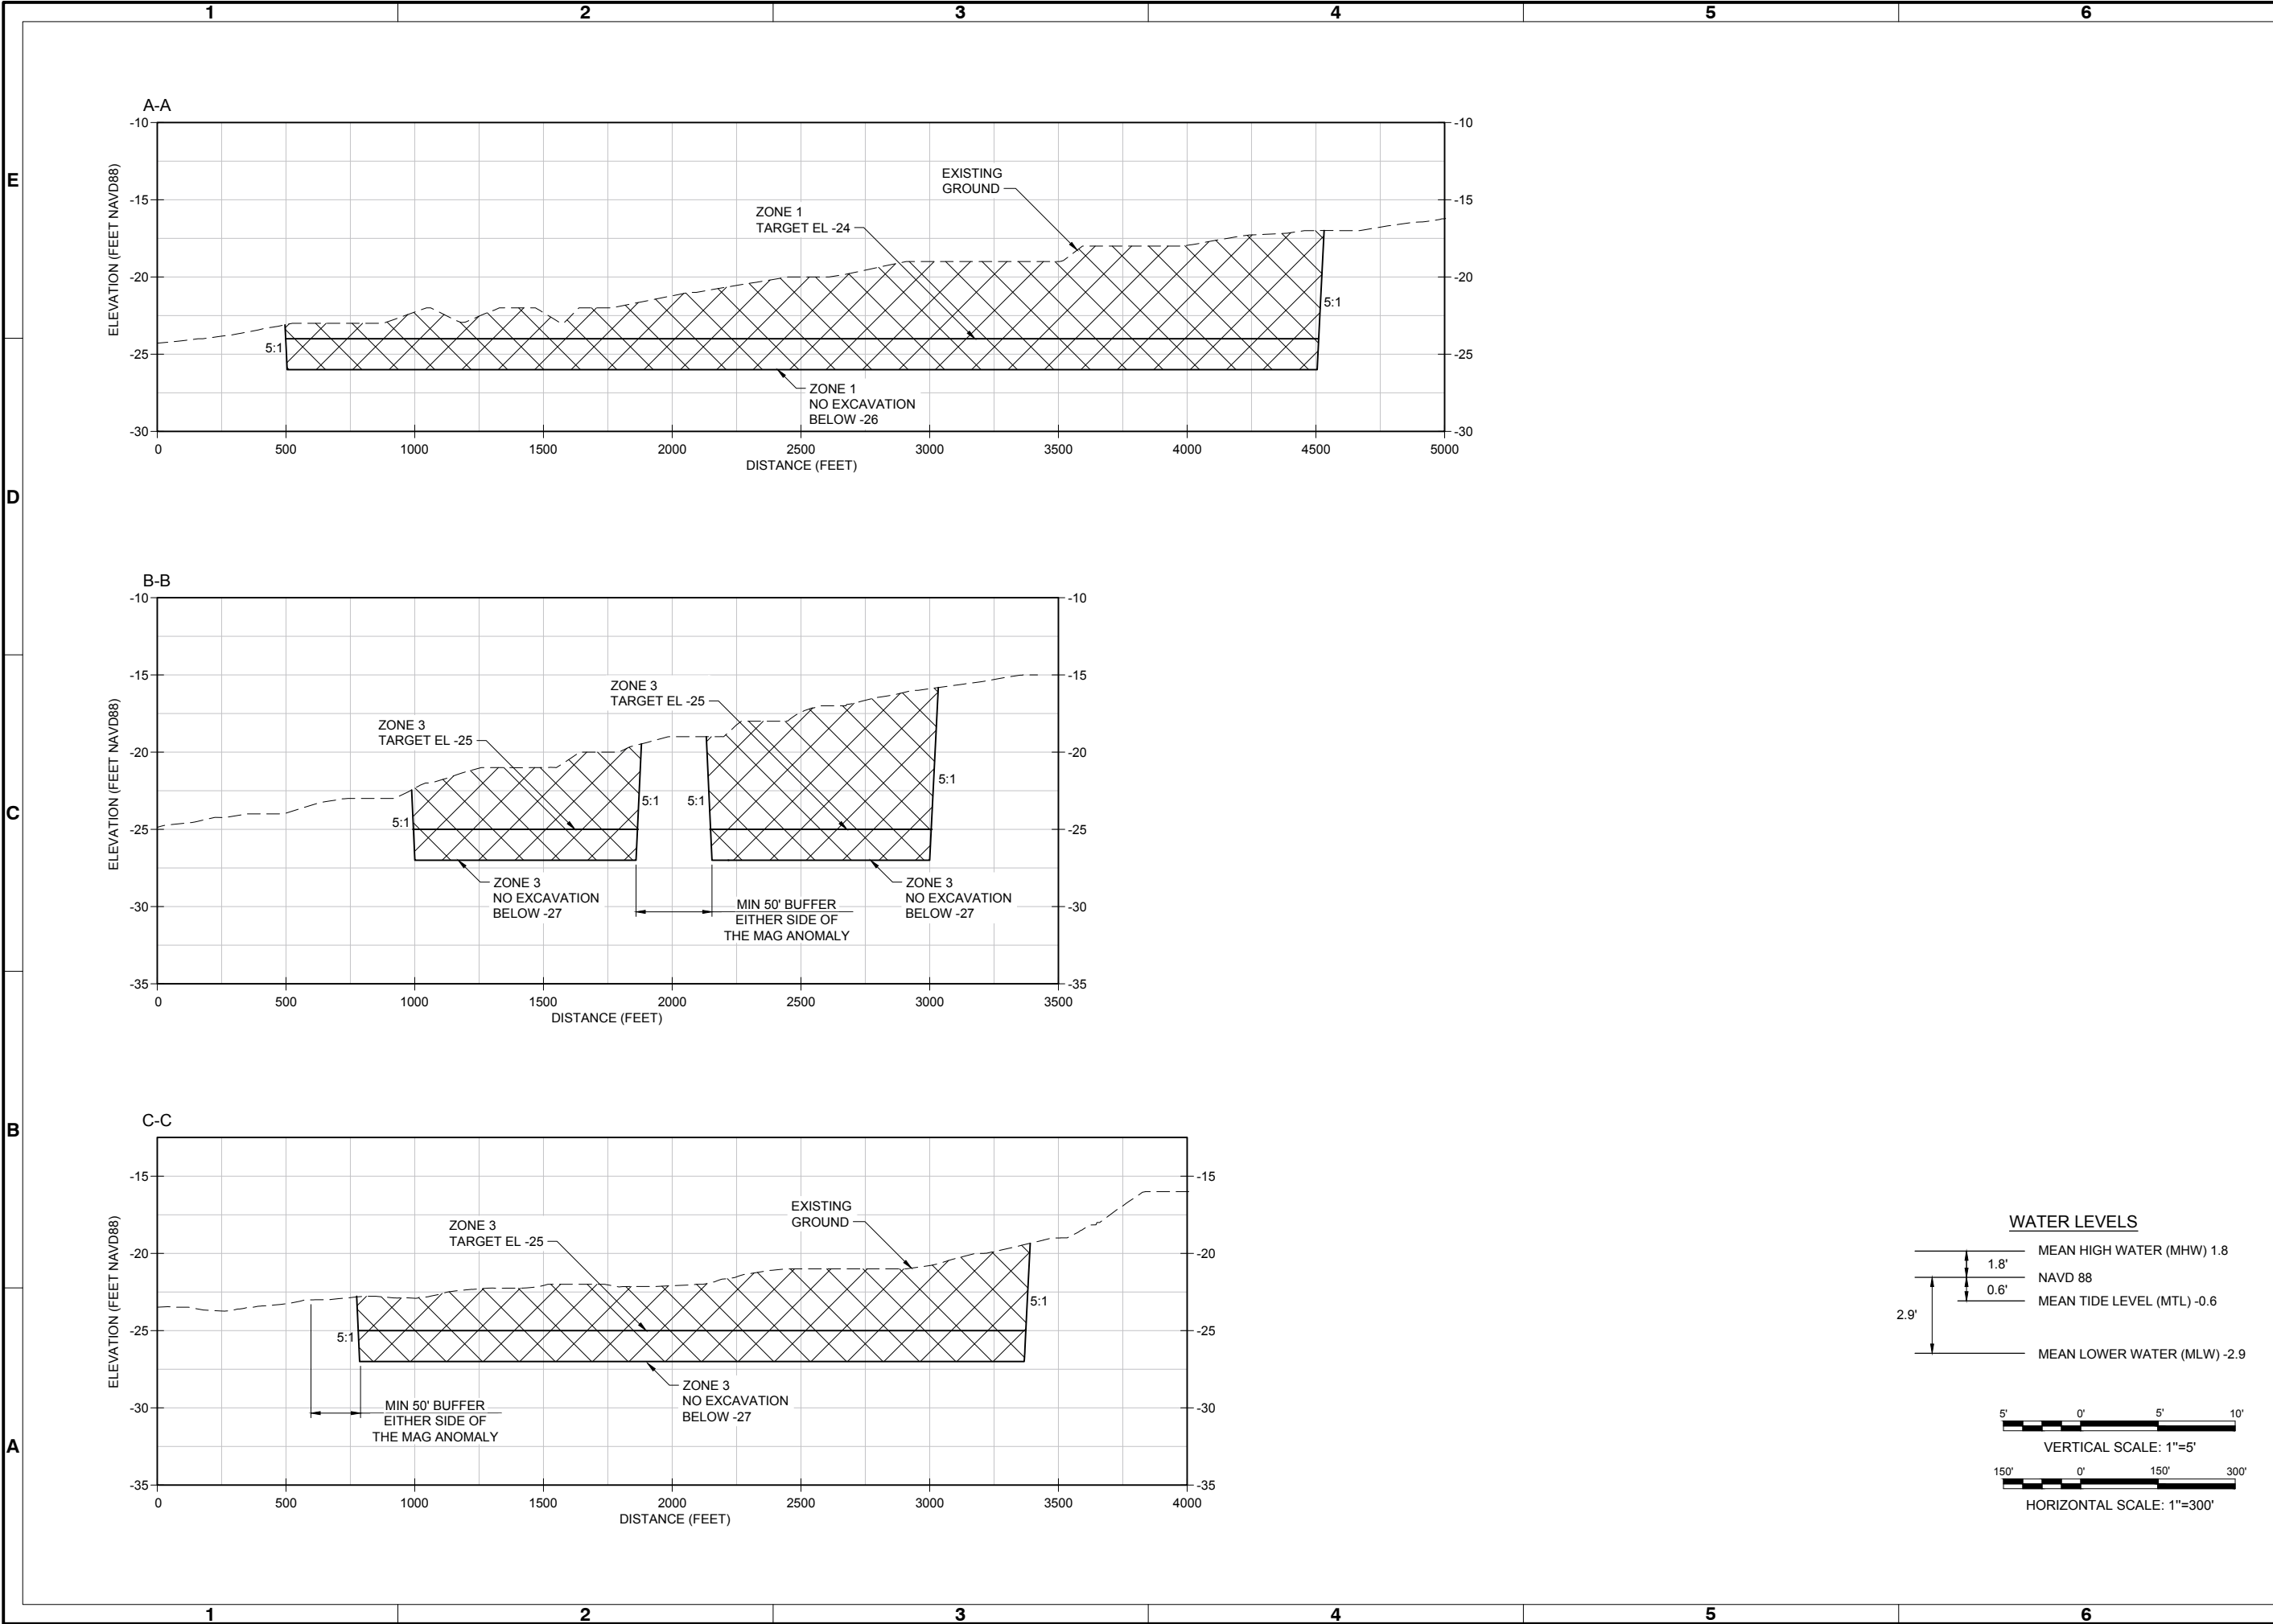

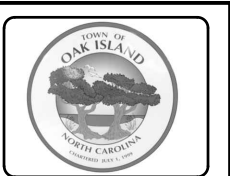

Rev	Date	By	Appr
1	03/21	JDM	JDM
0	04/20	JDM	JDM

OAK ISLAND

RENOURISHMENT PROJECT 2020/2021

BORROW AREA CROSS SECTIONS - HYDRAULIC PIPELINE DREDGE

Designed by:	Date:	Rev:
KEF	03/03/2021	1


Drawn by:	Checked by:	Reviewed by:
VNM	SRM	JDM

Submitted by:	Drawing No.	Drawing Scale:
MOFFATT & NICHOL	10128-01	1"=10' (SHEET)

4700 FALLS OF THE NEUSE ROAD, STE 300 RALEIGH, NC 27609
919-781-4626

moftatt & nichol


PREPARED FOR THE TOWN OF OAK ISLAND

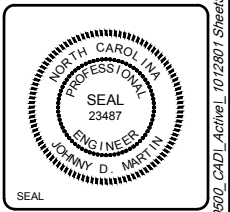


Sheet Reference No.

C-105

INDEX: 10 OF 42

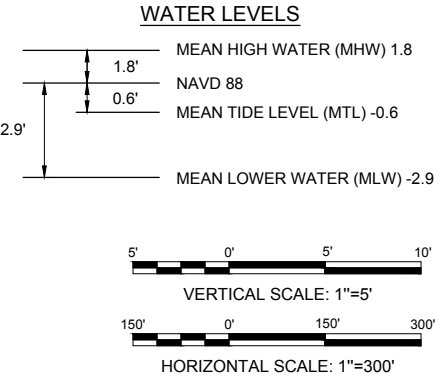

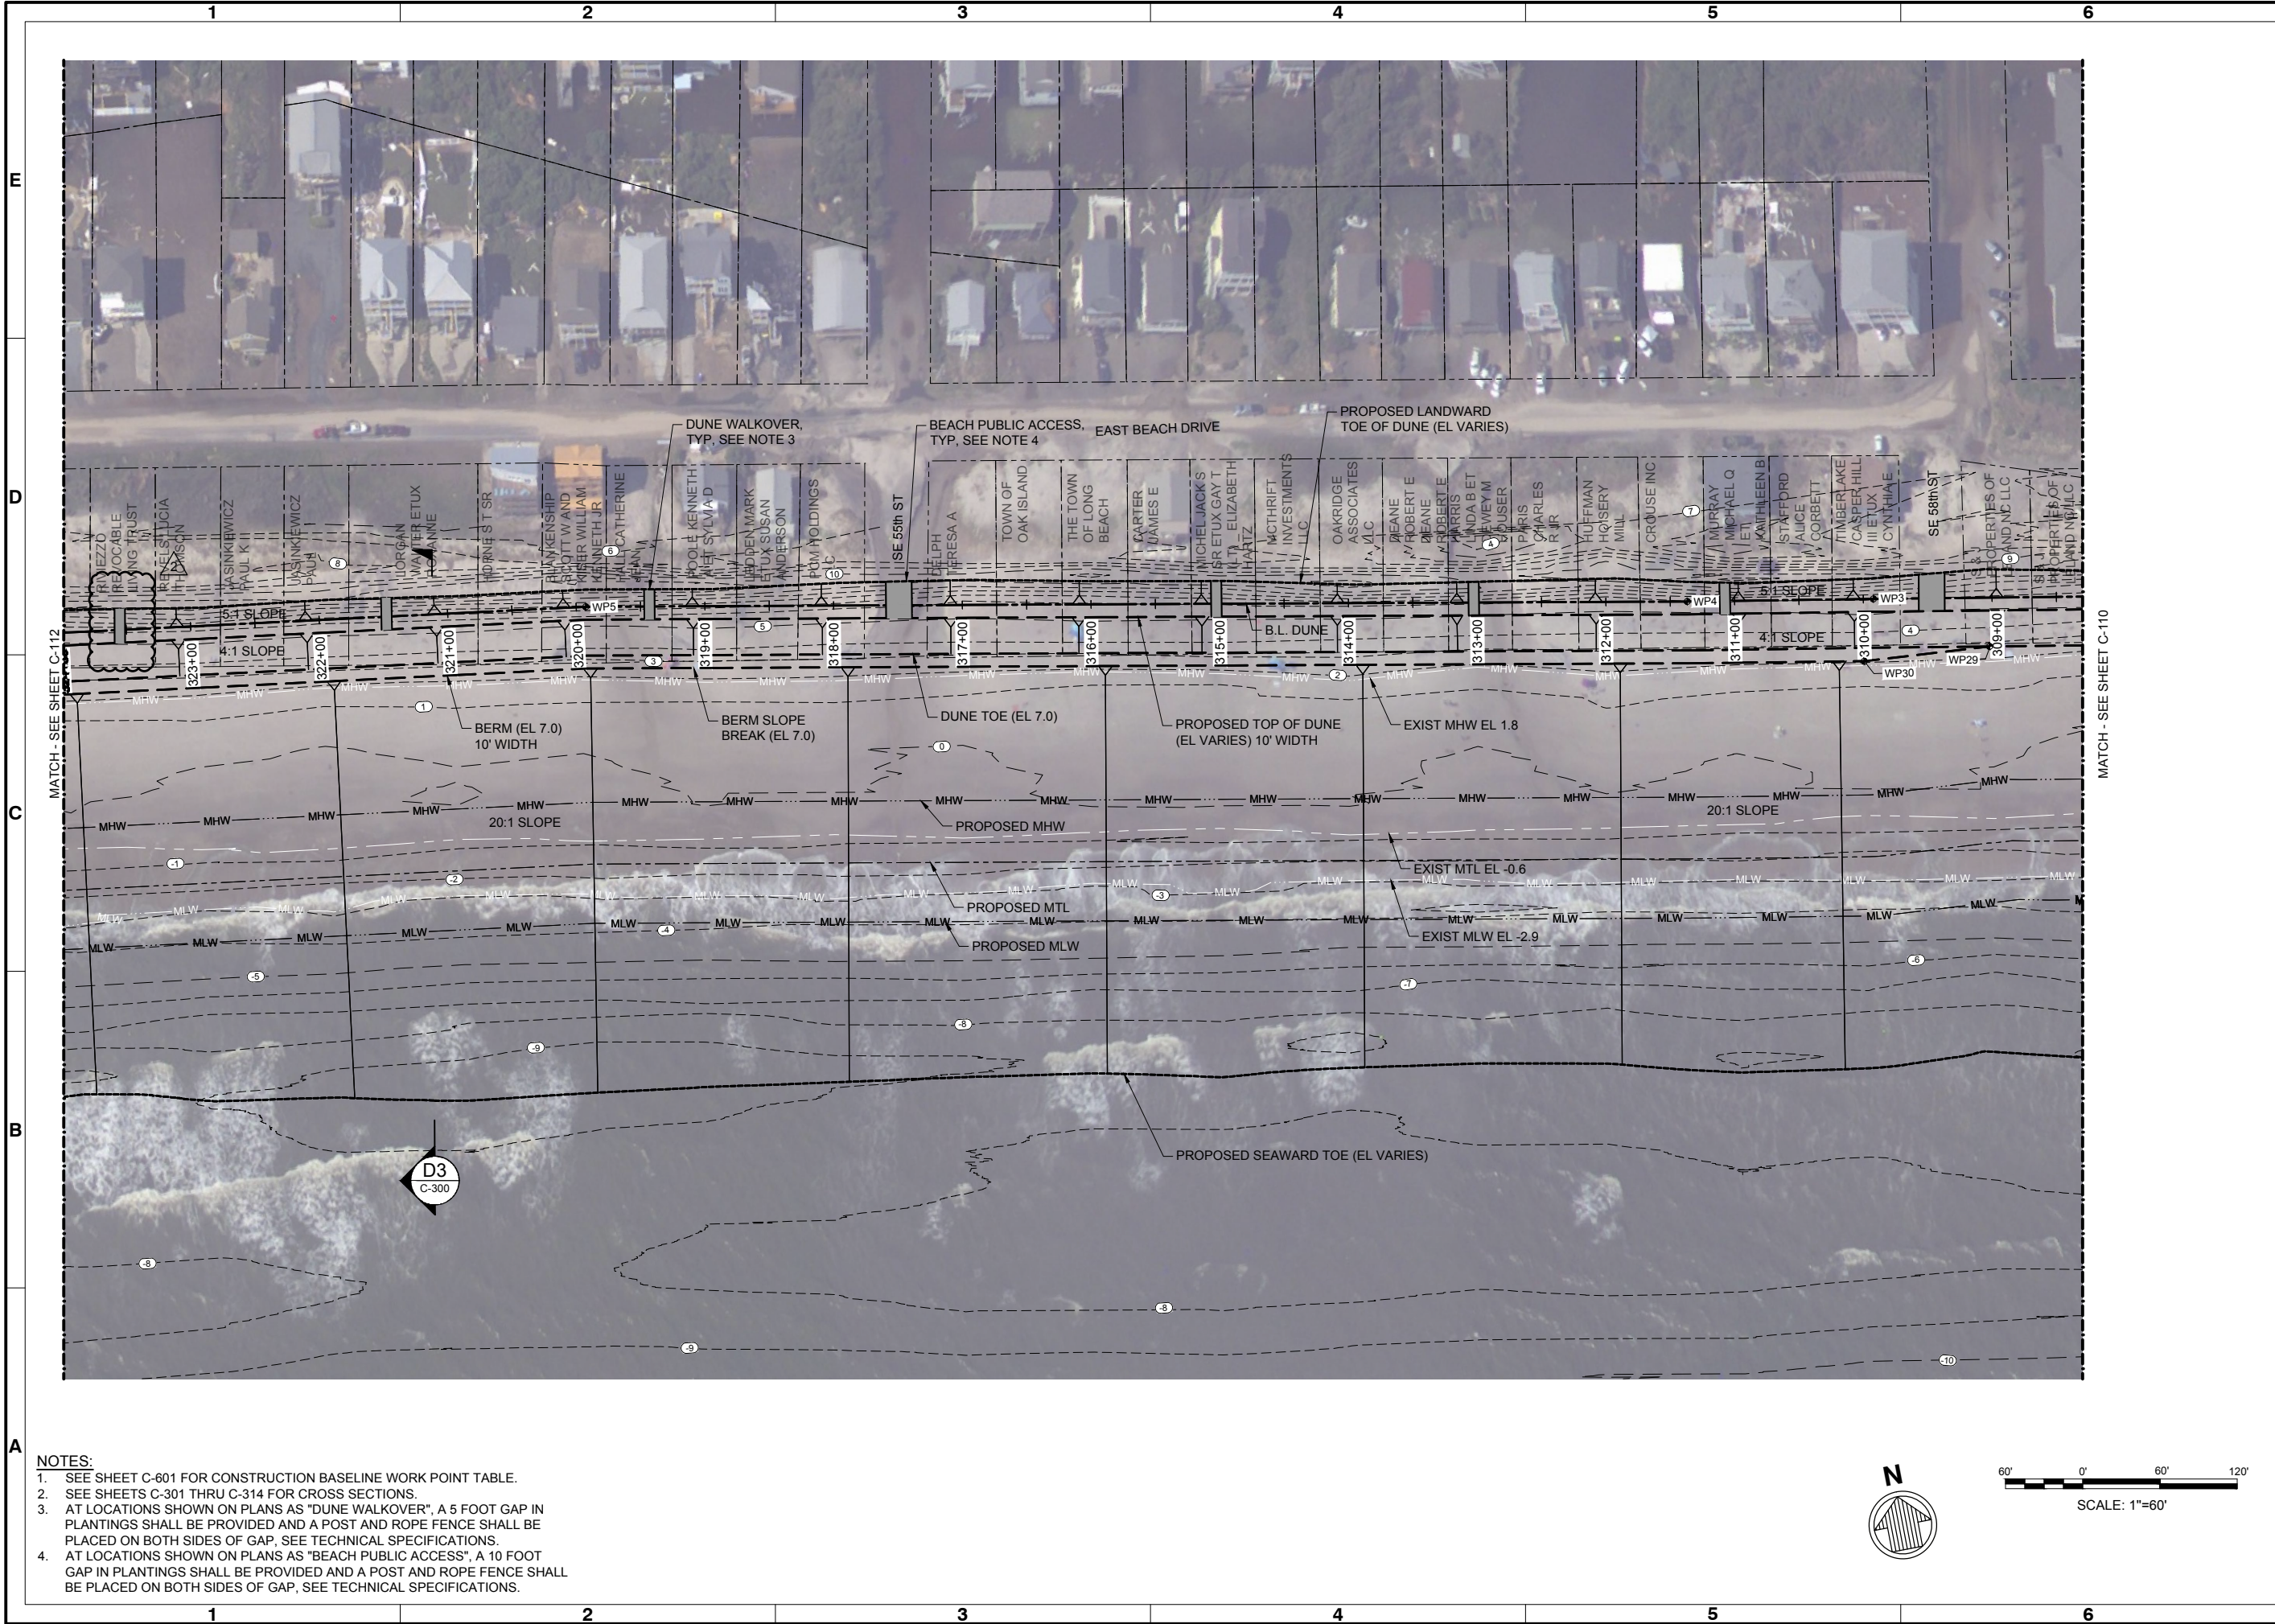

- NOTES:
1. SEE SHEET C-601 FOR CONSTRUCTION BASELINE WORK POINT TABLE.
 2. SEE SHEETS C-301 THRU C-314 FOR CROSS SECTIONS.
 3. AT LOCATIONS SHOWN ON PLANS AS "DUNE WALKOVER", A 5 FOOT GAP IN PLANTINGS SHALL BE PROVIDED AND A POST AND ROPE FENCE SHALL BE PLACED ON BOTH SIDES OF GAP, SEE TECHNICAL SPECIFICATIONS.
 4. AT LOCATIONS SHOWN ON PLANS AS "BEACH PUBLIC ACCESS", A 10 FOOT GAP IN PLANTINGS SHALL BE PROVIDED AND A POST AND ROPE FENCE SHALL BE PLACED ON BOTH SIDES OF GAP, SEE TECHNICAL SPECIFICATIONS.



Rev	Date	Description
2	03/21/2021	BEACH ACCESSES ADDED
1	03/21/2021	ISSUED FOR CONSTRUCTION
0	04/20/2020	BID DOCUMENTS


OAK ISLAND
RENOURISHMENT PROJECT 2020/2021
SITE PLAN 2 OF 14

Designed by:	KEF	Date:	03/03/2021	Rev:	2
Drawn by:	VNM	MAN Project No.:	10128-01		
Reviewed by:	JDM	Drawing code:			
Submitted by:	MOFFATT & NICHOL	Drawing Scale:			
		Plot scale:	1" = 60'		

4700 FALLS OF THE NEUSE ROAD, SITE
300 RALEIGH, NC 27609
919-781-4626

moffatt & nichol

PREPARED FOR THE TOWN OF OAK ISLAND

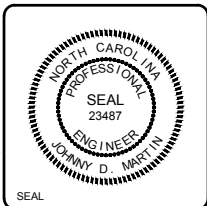

File: 01RA10128-010800_CADD_ActiveL_1012801_SheetSet1012801-C-111 ; Plotted: 3/30/2021 12:16 PM by MORGAN, NEKOL ; Saved: 3/30/2021 12:01 PM by NMORGAN



- NOTES:**
1. SEE SHEET C-601 FOR CONSTRUCTION BASELINE WORK POINT TABLE.
 2. SEE SHEETS C-301 THRU C-314 FOR CROSS SECTIONS.
 3. AT LOCATIONS SHOWN ON PLANS AS "DUNE WALKOVER", A 5 FOOT GAP IN PLANTINGS SHALL BE PROVIDED AND A POST AND ROPE FENCE SHALL BE PLACED ON BOTH SIDES OF GAP, SEE TECHNICAL SPECIFICATIONS.
 4. AT LOCATIONS SHOWN ON PLANS AS "BEACH PUBLIC ACCESS", A 10 FOOT GAP IN PLANTINGS SHALL BE PROVIDED AND A POST AND ROPE FENCE SHALL BE PLACED ON BOTH SIDES OF GAP, SEE TECHNICAL SPECIFICATIONS.



Rev	Date	Description	Mark
1	03/21	ISSUED FOR CONSTRUCTION	JDM
0	04/20	BID DOCUMENTS	JDM

**OAK ISLAND
RENOURISHMENT PROJECT 2020/2021**


SITE PLAN 3 OF 14

Designed by: KEF	Date: 03/03/2021	Rev: 1
Drawn by: VNM	M&N Project No. 10128-01	
Reviewed by: JDM	SRM	Drawing code:
Submitted by: MOFFATT & NICHOL		Drawing Scale: 1" = 60'


4700 FALLS OF THE NEUSE ROAD, STE 300
RALEIGH, NC 27609
919-781-4626

moftatt & nichol

PREPARED FOR THE TOWN OF OAK ISLAND

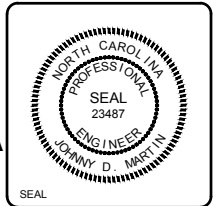

File: 01RA10128-010600_CADD_ActiveL_1012801_SheetSet1012801-C-112 : Plotted: 3/2/2021 11:26 AM by MORGAN, NEXOL : Saved: 3/2/2021 8:17 AM by MORGAN

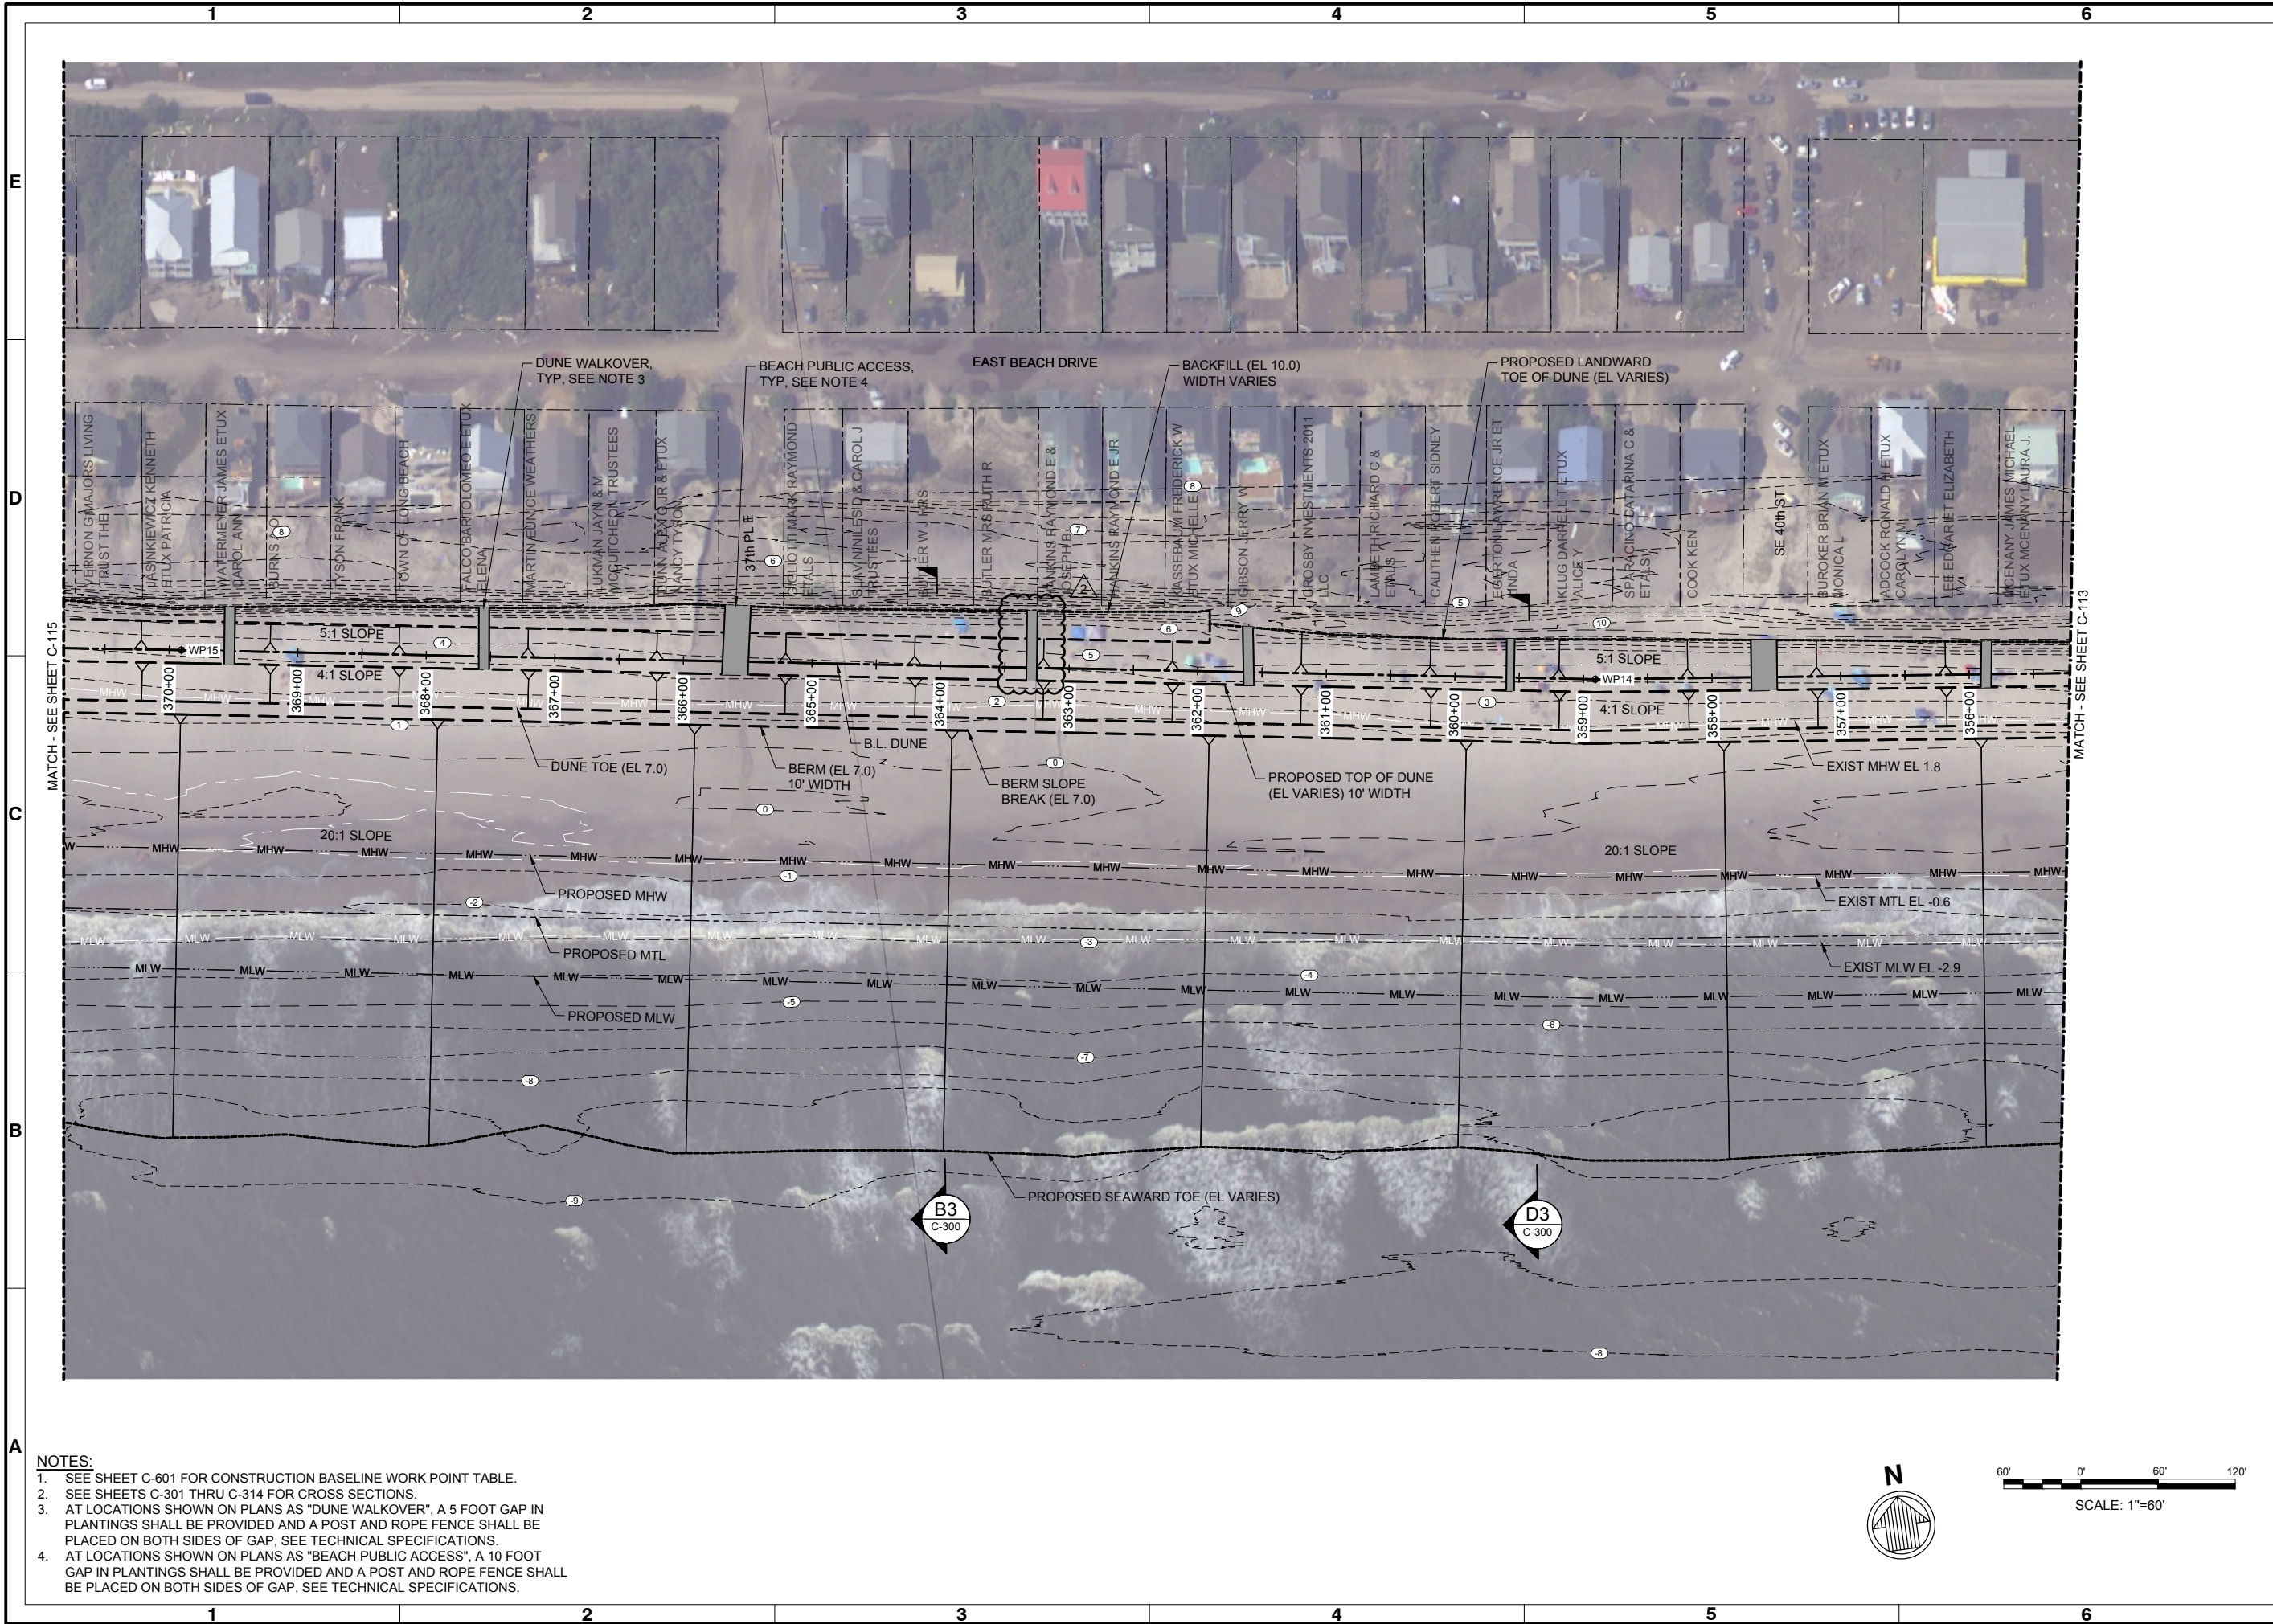

- NOTES:**
1. SEE SHEET C-601 FOR CONSTRUCTION BASELINE WORK POINT TABLE.
 2. SEE SHEETS C-301 THRU C-314 FOR CROSS SECTIONS.
 3. AT LOCATIONS SHOWN ON PLANS AS "DUNE WALKOVER", A 5 FOOT GAP IN PLANTINGS SHALL BE PROVIDED AND A POST AND ROPE FENCE SHALL BE PLACED ON BOTH SIDES OF GAP, SEE TECHNICAL SPECIFICATIONS.
 4. AT LOCATIONS SHOWN ON PLANS AS "BEACH PUBLIC ACCESS", A 10 FOOT GAP IN PLANTINGS SHALL BE PROVIDED AND A POST AND ROPE FENCE SHALL BE PLACED ON BOTH SIDES OF GAP, SEE TECHNICAL SPECIFICATIONS.





Rev	Date	Description
2	03/21/2021	BEACH ACCESSES ADDED
1	03/21/2021	ISSUED FOR CONSTRUCTION
0	04/20/2020	BID DOCUMENTS

**OAK ISLAND
RENOURISHMENT PROJECT 2020/2021**

SITE PLAN 5 OF 14

Designed by: KEF	Date: 03/03/2021	Rev: 2
Drawn by: VNM	MAN Project No. 10128-01	
Reviewed by: JDM	SRM	Drawing code:
Submitted by: MOFFATT & NICHOL		Drawing Scale: 1" = 60'

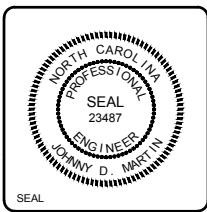

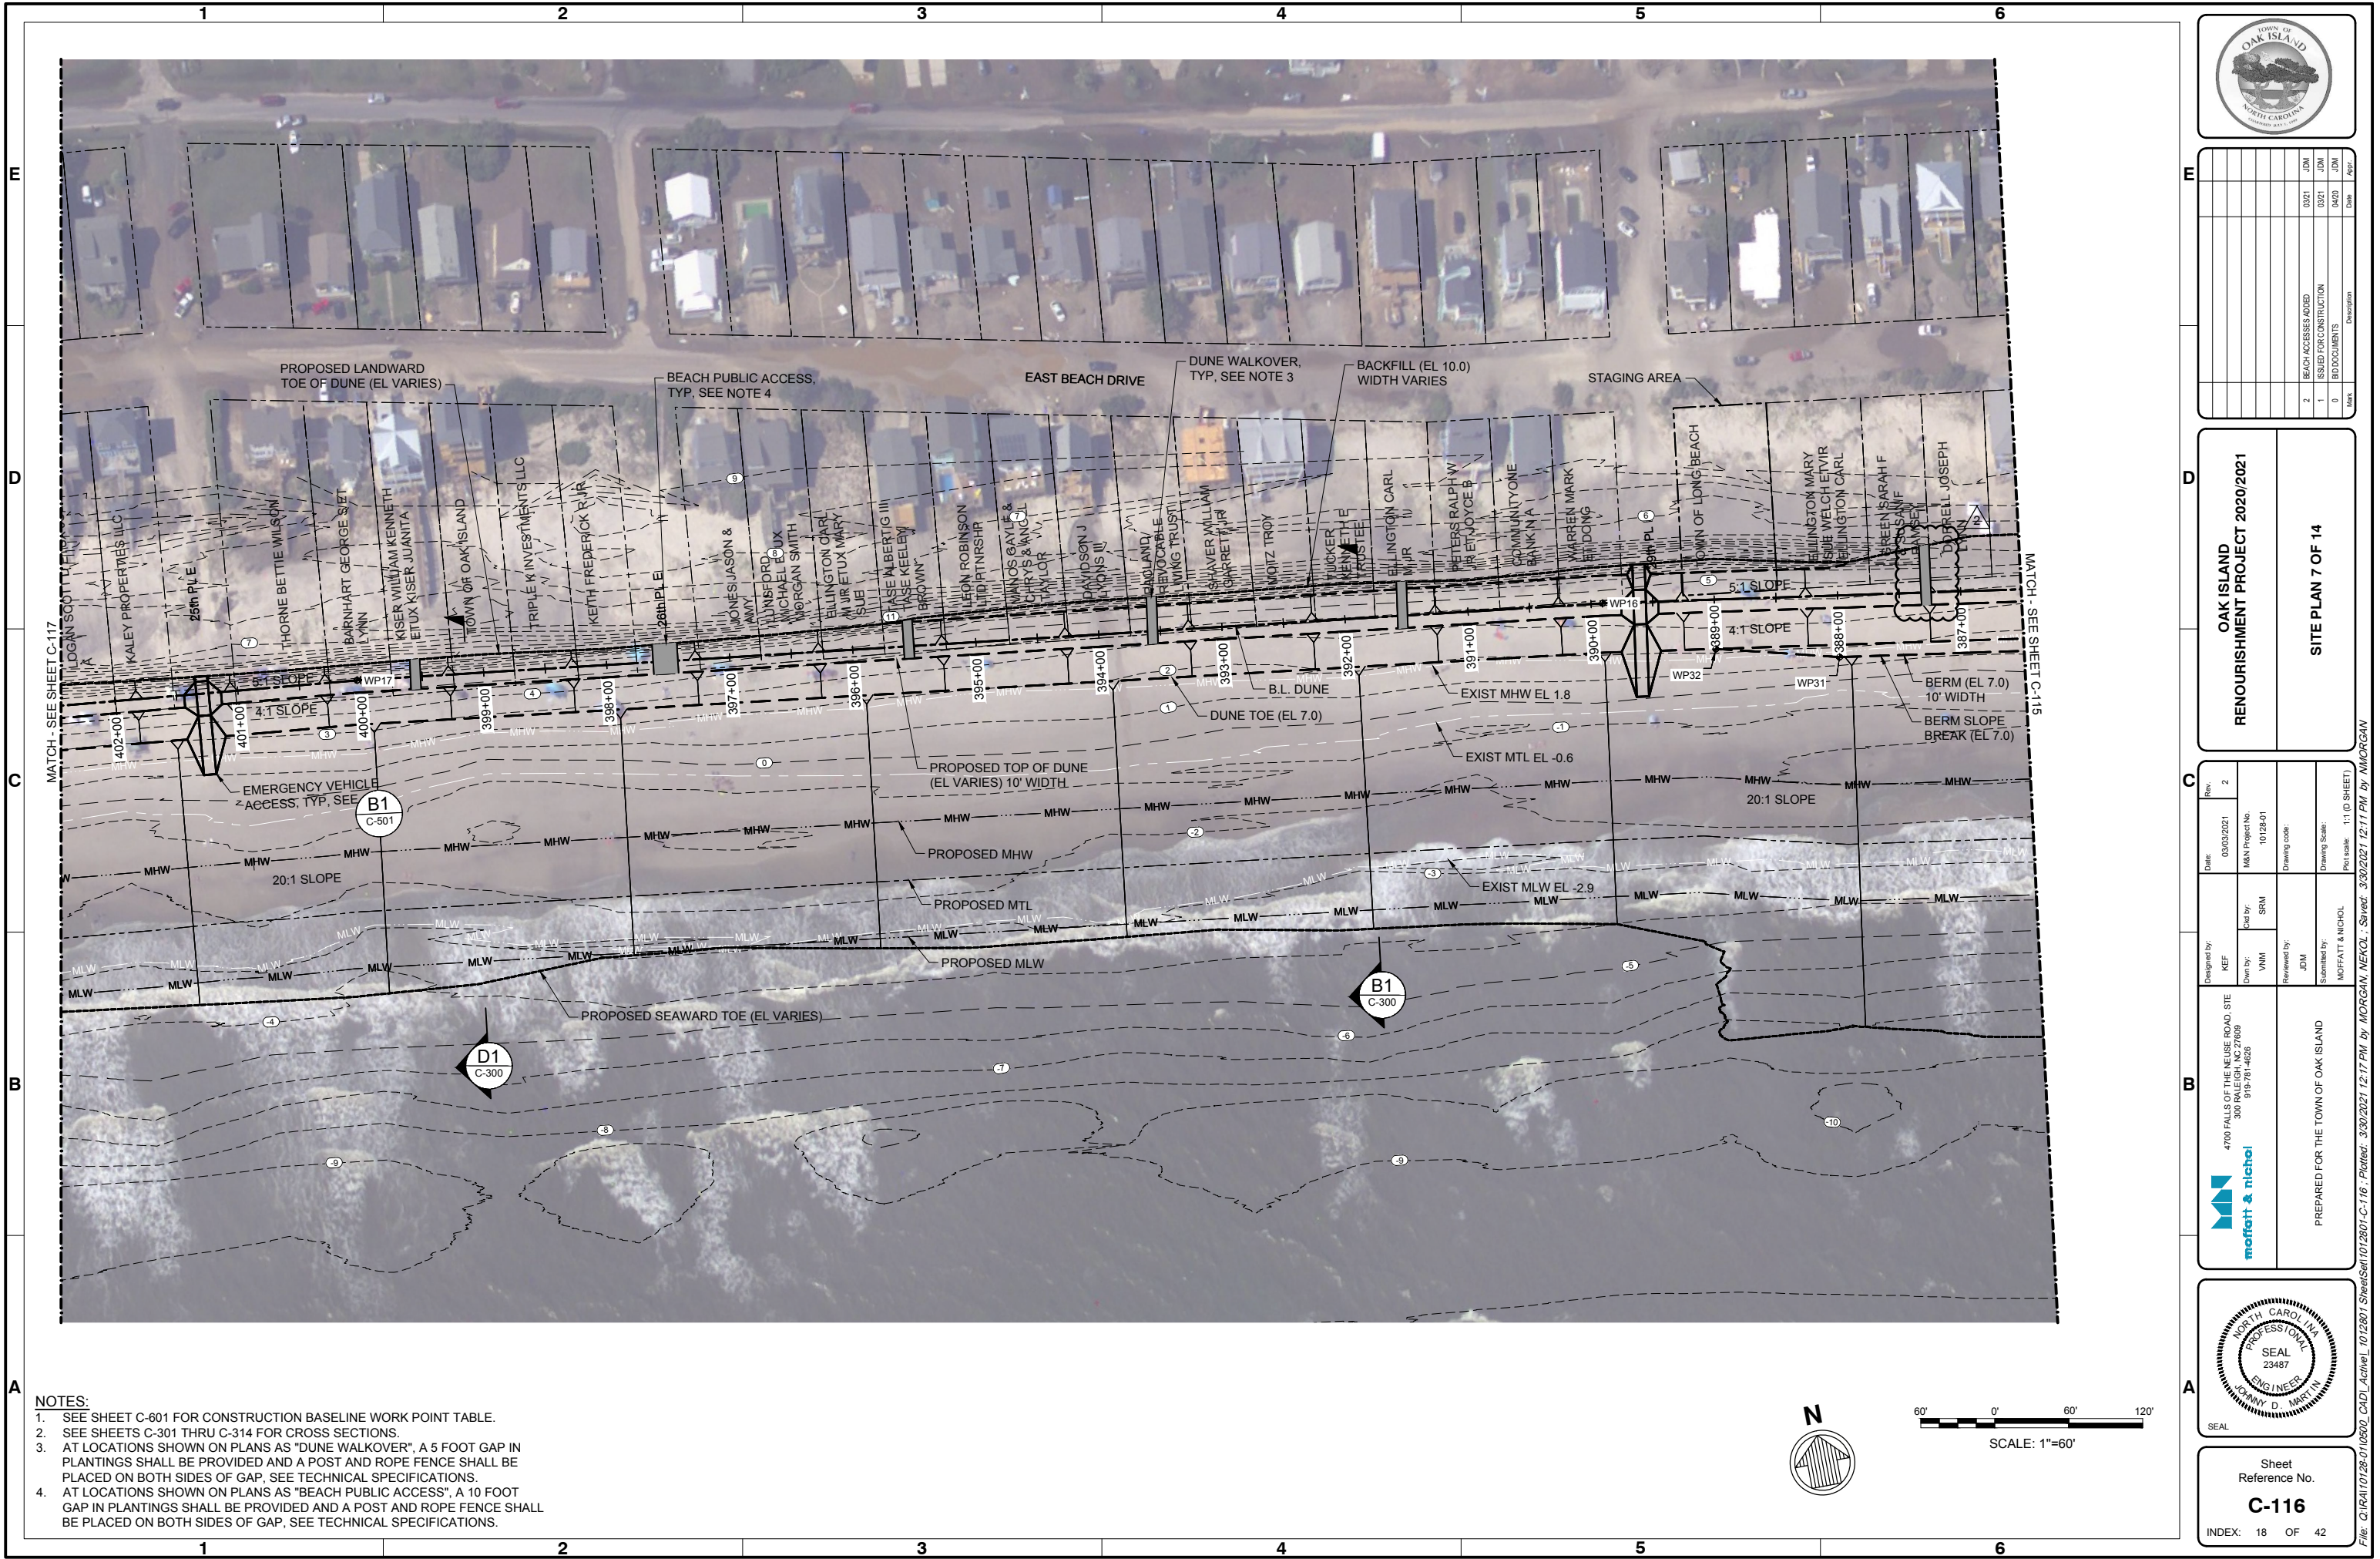

- NOTES:
1. SEE SHEET C-601 FOR CONSTRUCTION BASELINE WORK POINT TABLE.
 2. SEE SHEETS C-301 THRU C-314 FOR CROSS SECTIONS.
 3. AT LOCATIONS SHOWN ON PLANS AS "DUNE WALKOVER", A 5 FOOT GAP IN PLANTINGS SHALL BE PROVIDED AND A POST AND ROPE FENCE SHALL BE PLACED ON BOTH SIDES OF GAP, SEE TECHNICAL SPECIFICATIONS.
 4. AT LOCATIONS SHOWN ON PLANS AS "BEACH PUBLIC ACCESS", A 10 FOOT GAP IN PLANTINGS SHALL BE PROVIDED AND A POST AND ROPE FENCE SHALL BE PLACED ON BOTH SIDES OF GAP, SEE TECHNICAL SPECIFICATIONS.



Rev	Date	Description
2	03/21	BEACH ACCESSES ADDED
1	03/21	ISSUED FOR CONSTRUCTION
0	04/20	BID DOCUMENTS


OAK ISLAND
RENOURISHMENT PROJECT 2020/2021
SITE PLAN 7 OF 14


Designed by	Date	Rev
KEF	03/03/2021	2
Drawn by	Checked by	M&N Project No.
VNM	SRM	10128-01
Reviewed by	Drawing code	
JDM		
Submitted by	Drawing Scale	Plot Scale
MOFFATT & NICHOL	1"=60'	1"=60' (0 SHEET)

4700 FALLS OF THE NEUSE ROAD, SITE
300 RALEIGH, NC 27609
919-781-4626


moffatt & nichol

PREPARED FOR THE TOWN OF OAK ISLAND

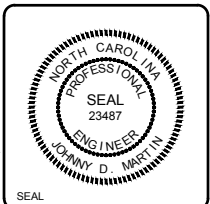

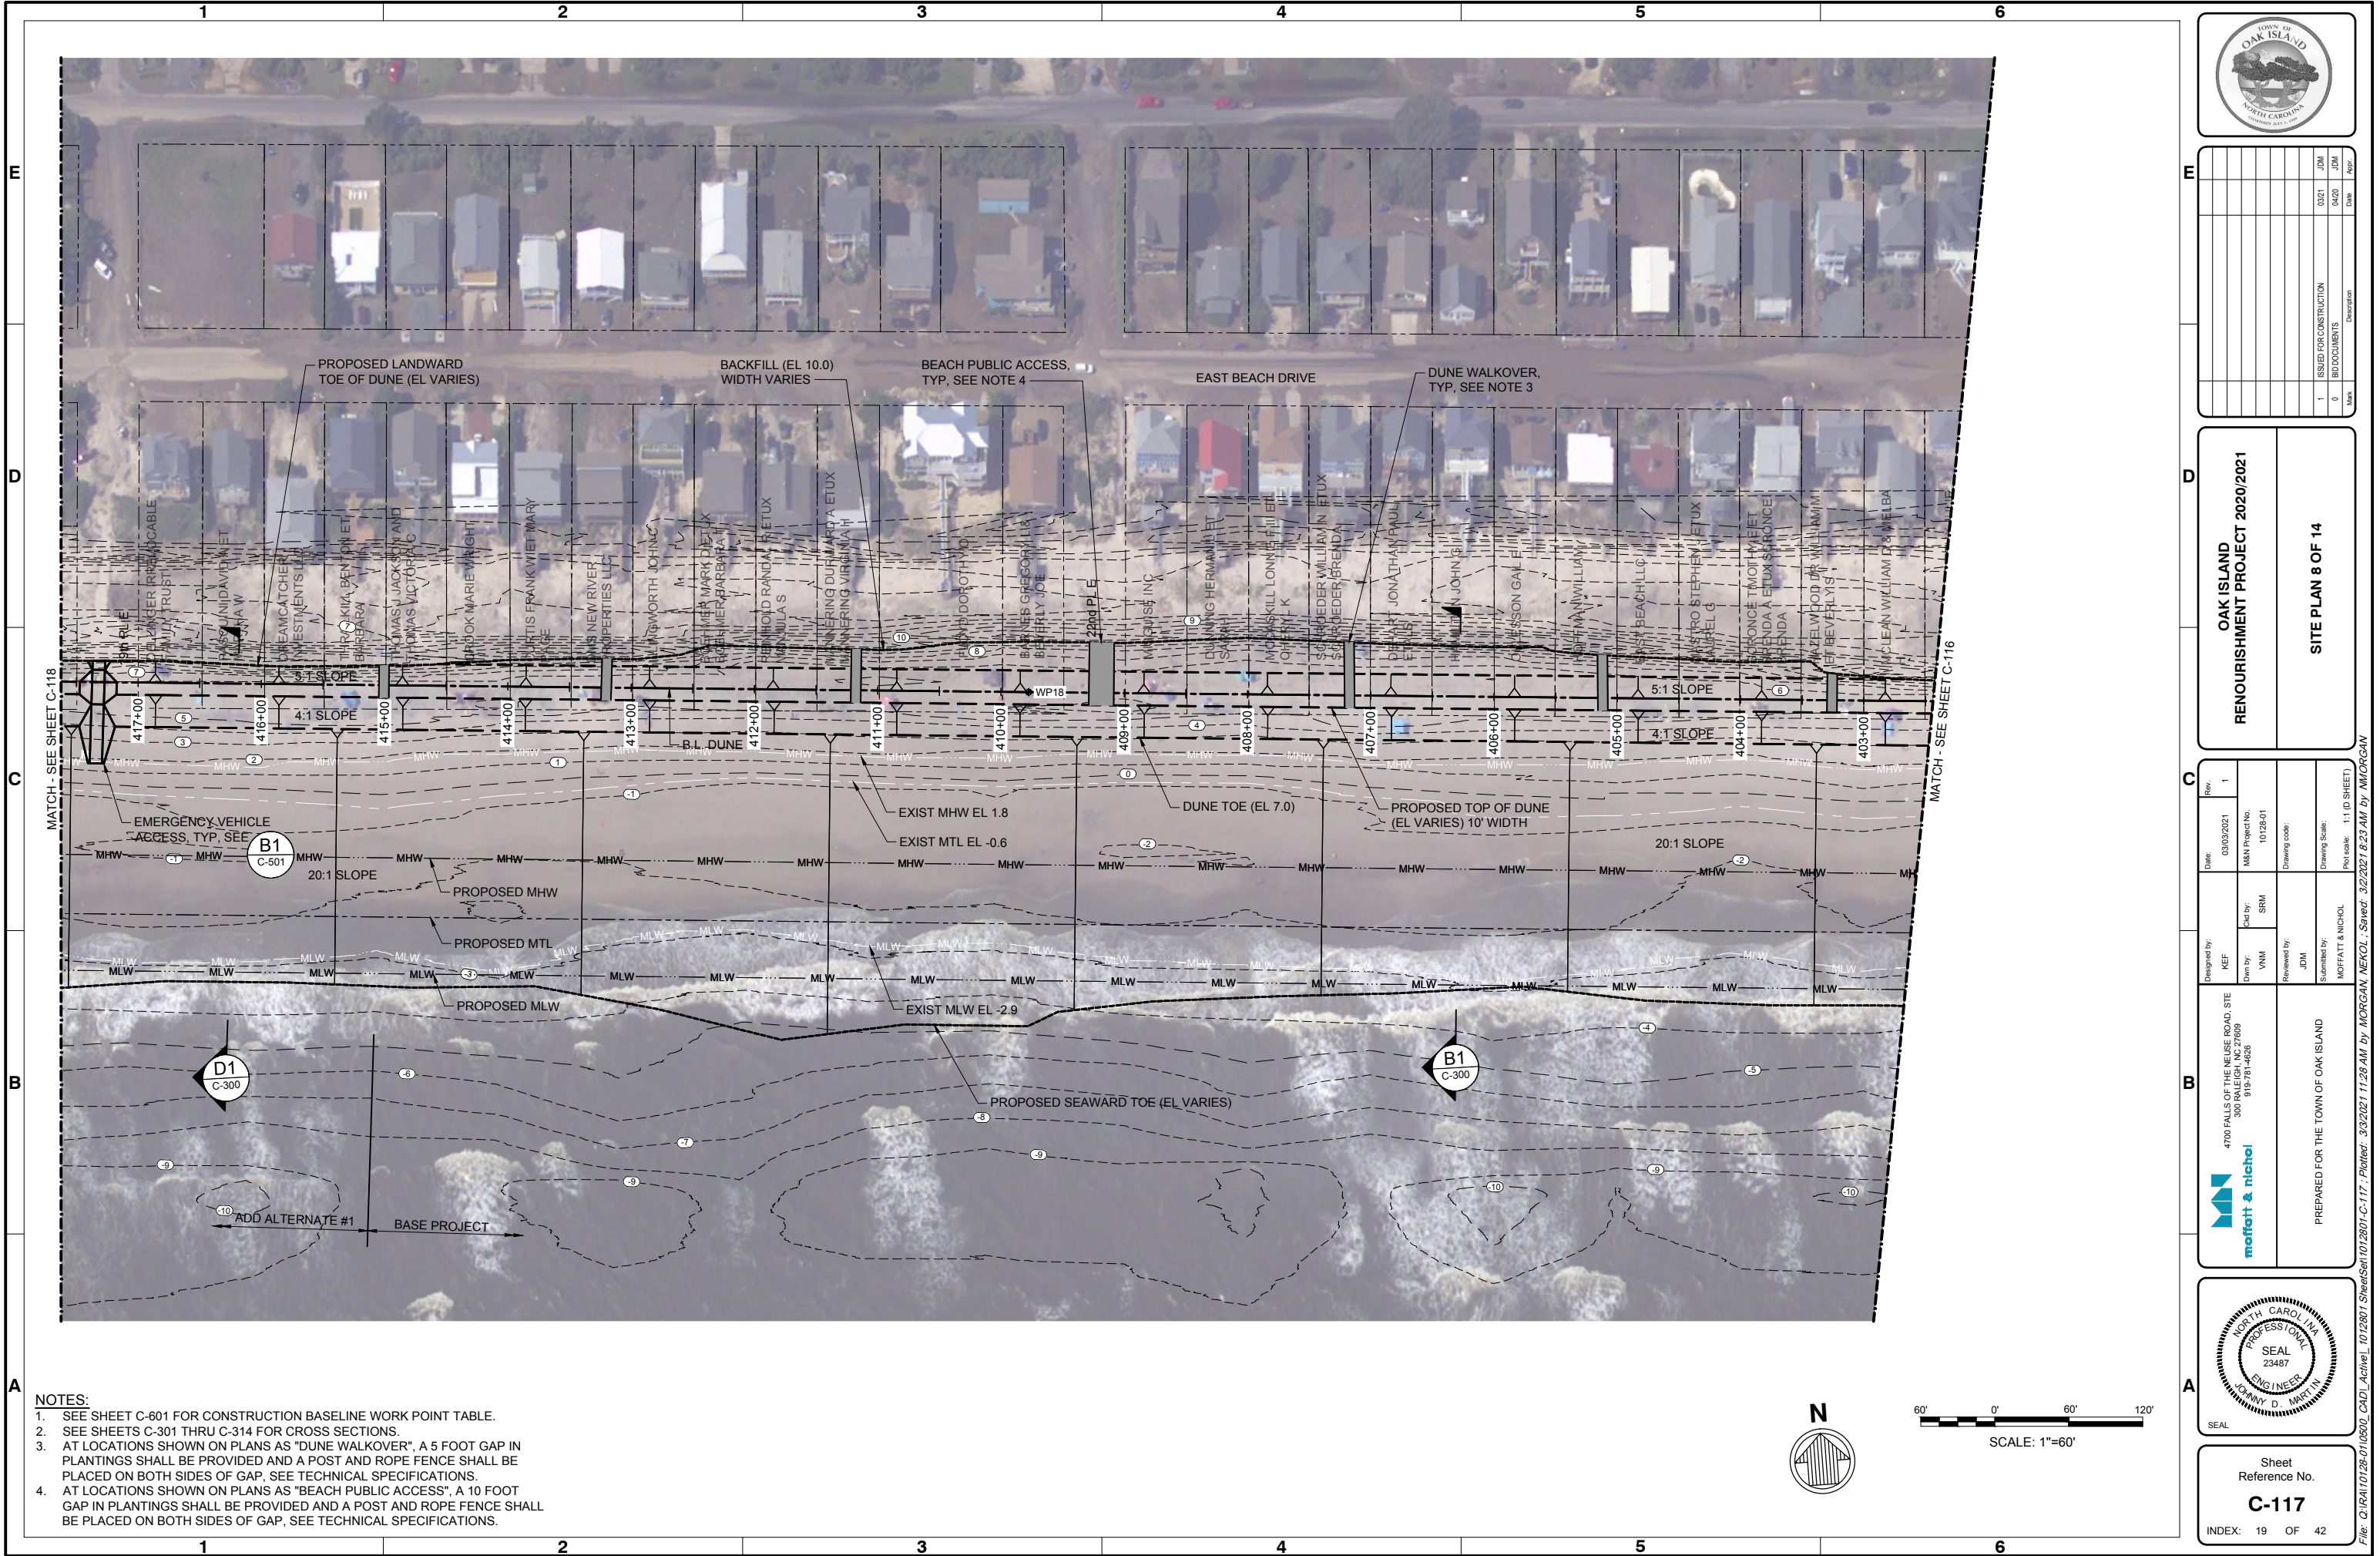

- NOTES:**
1. SEE SHEET C-601 FOR CONSTRUCTION BASELINE WORK POINT TABLE.
 2. SEE SHEETS C-301 THRU C-314 FOR CROSS SECTIONS.
 3. AT LOCATIONS SHOWN ON PLANS AS "DUNE WALKOVER", A 5 FOOT GAP IN PLANTINGS SHALL BE PROVIDED AND A POST AND ROPE FENCE SHALL BE PLACED ON BOTH SIDES OF GAP, SEE TECHNICAL SPECIFICATIONS.
 4. AT LOCATIONS SHOWN ON PLANS AS "BEACH PUBLIC ACCESS", A 10 FOOT GAP IN PLANTINGS SHALL BE PROVIDED AND A POST AND ROPE FENCE SHALL BE PLACED ON BOTH SIDES OF GAP, SEE TECHNICAL SPECIFICATIONS.

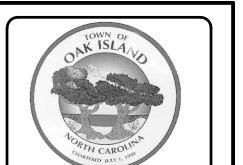

Rev	Date	By	Description
1	03/21	JDM	ISSUED FOR CONSTRUCTION
0	04/20	JDM	BID DOCUMENTS

OAK ISLAND

RENOURISHMENT PROJECT 2020/2021

SITE PLAN 8 OF 14


Designed by	Date	Rev
KEF	03/03/2021	1

Drawn by	Checked by	Reviewed by	Submitted by
VNM	SRM	JDM	MOFFATT & NICHOL

4700 FALLS OF THE NEUSE ROAD, SITE
300 RALEIGH, NC 27609
919-781-4626

moftatt & nichol

PREPARED FOR THE TOWN OF OAK ISLAND

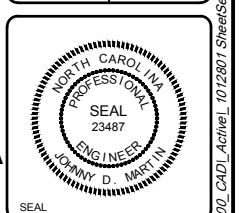


Sheet
Reference No.

C-117

INDEX: 19 OF 42

File: 01RA10128-010500_CADD_ActiveL_1012801 SheetSet1012801-C-117 : Plotted: 3/2/2021 11:28 AM by MORGAN, NEOL : Saved: 3/2/2021 8:23 AM by MORGAN

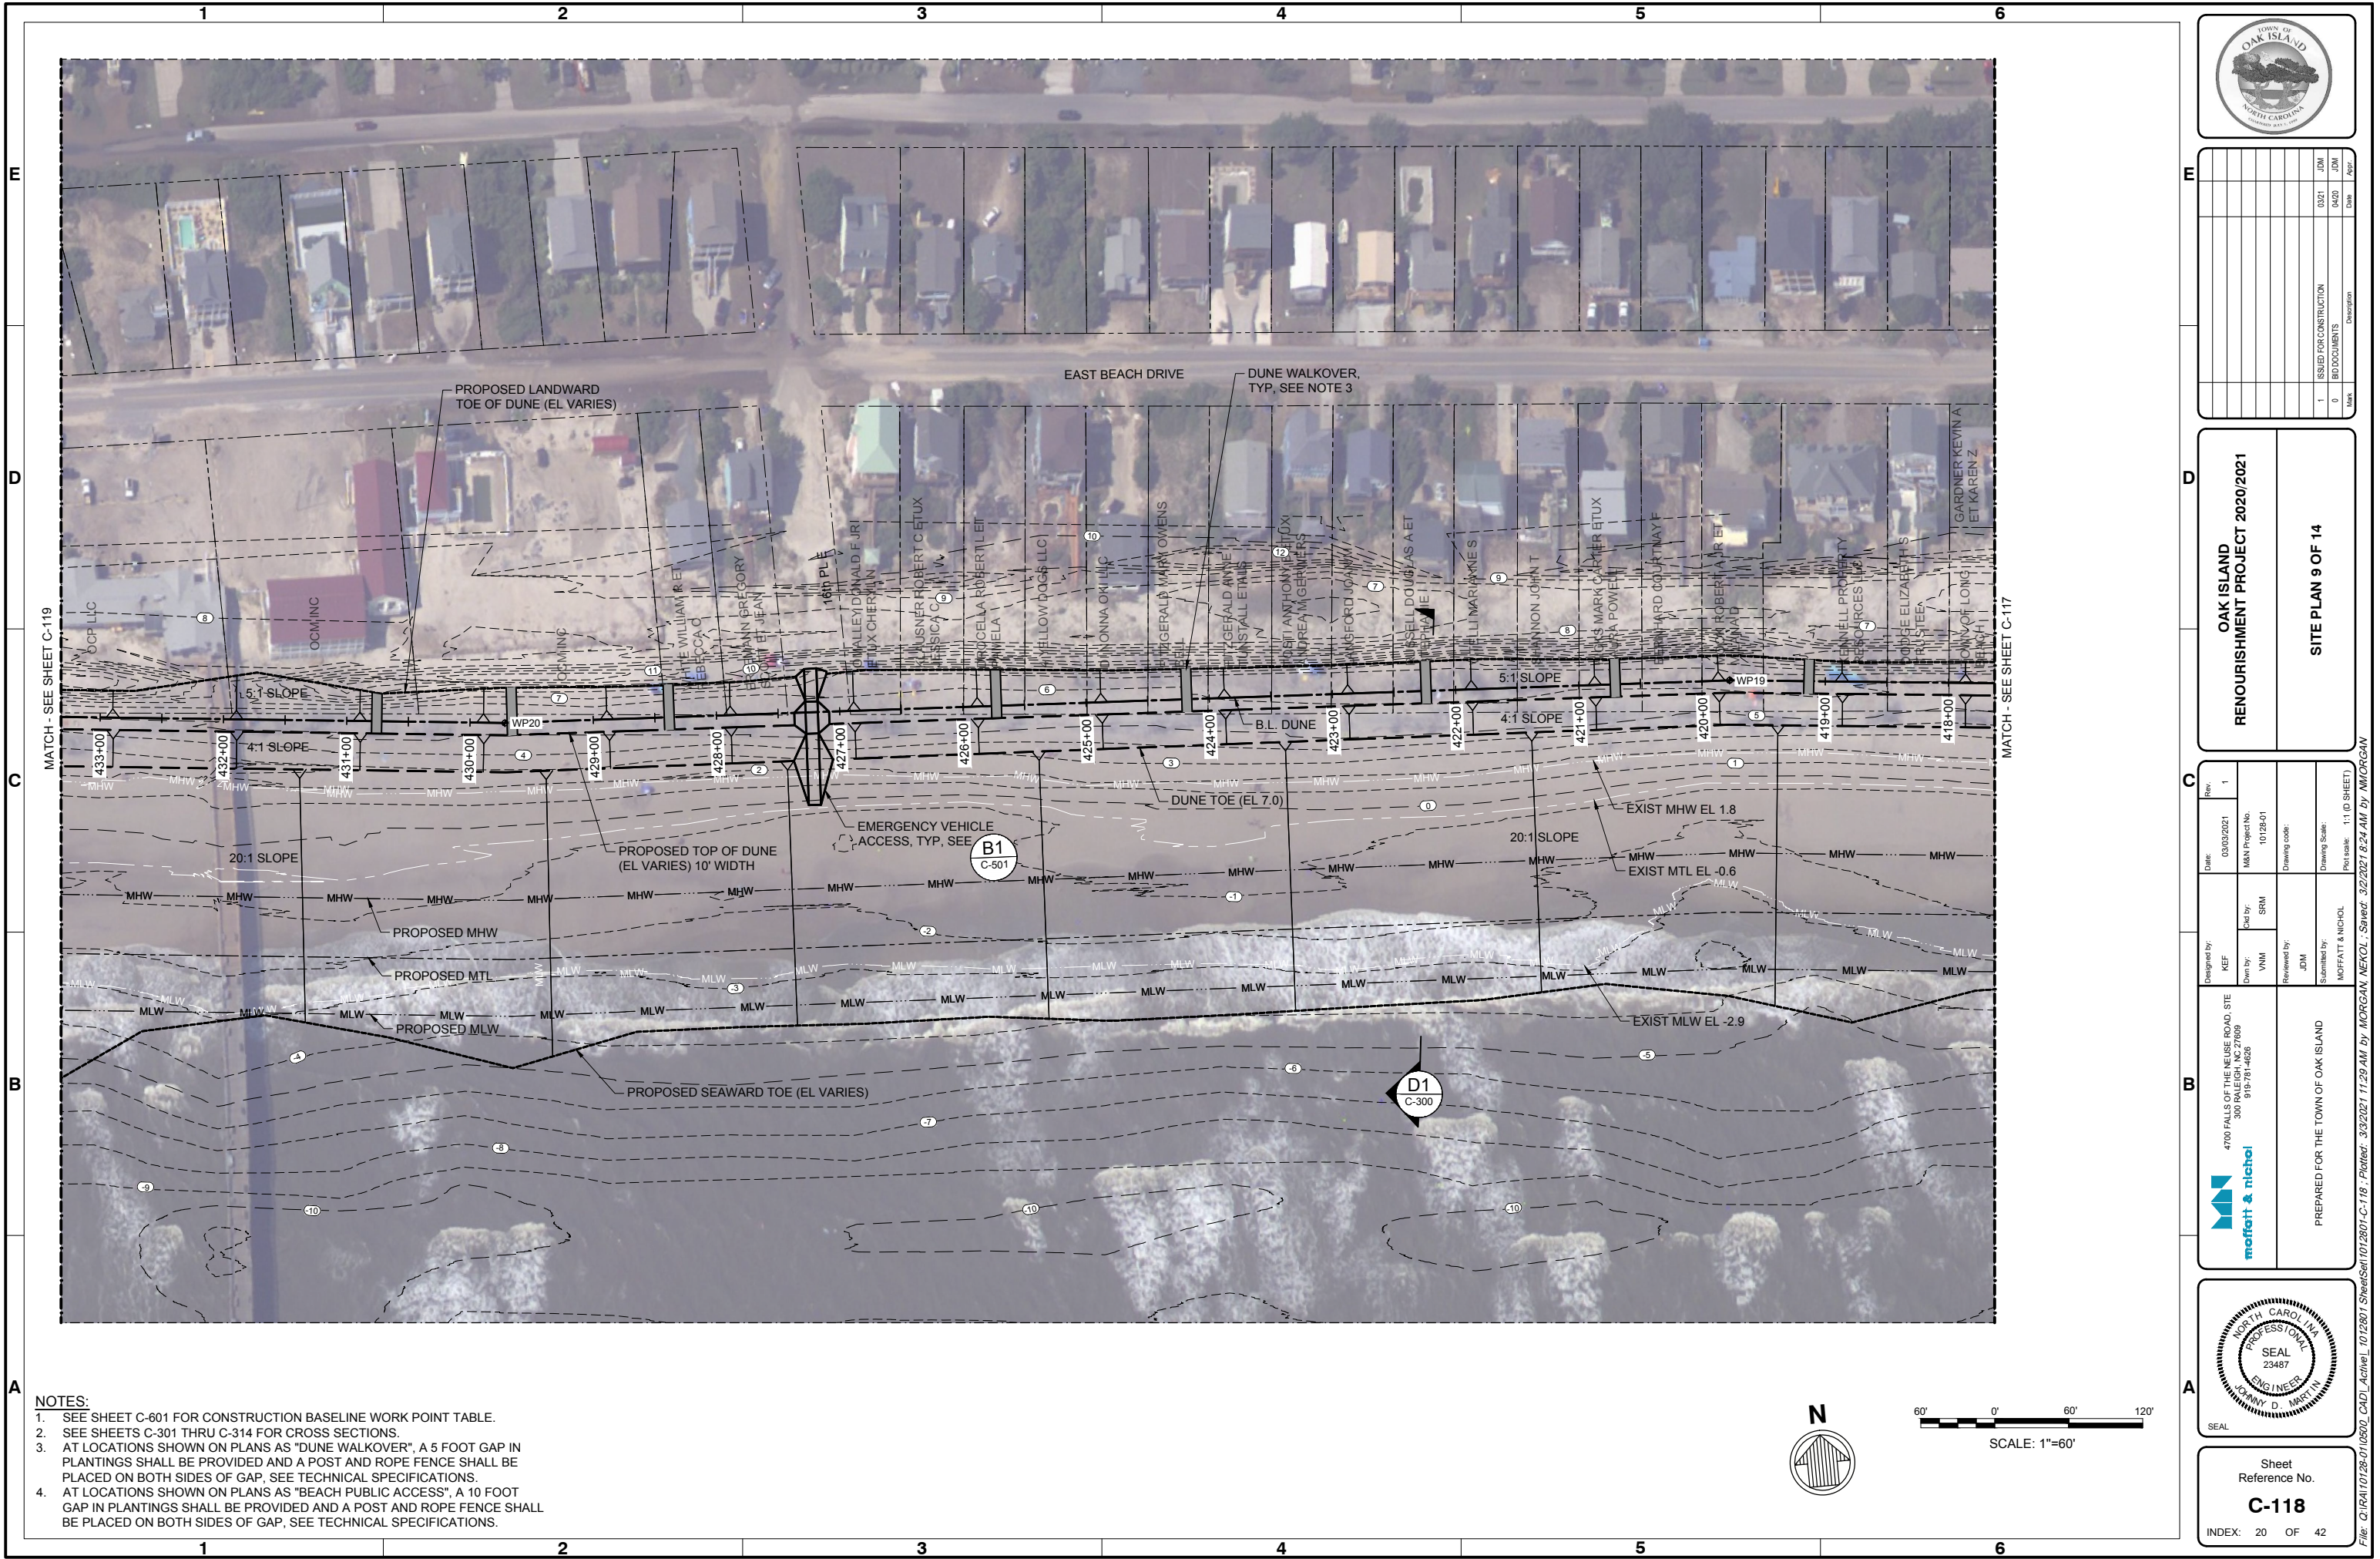

- NOTES:**
1. SEE SHEET C-601 FOR CONSTRUCTION BASELINE WORK POINT TABLE.
 2. SEE SHEETS C-301 THRU C-314 FOR CROSS SECTIONS.
 3. AT LOCATIONS SHOWN ON PLANS AS "DUNE WALKOVER", A 5 FOOT GAP IN PLANTINGS SHALL BE PROVIDED AND A POST AND ROPE FENCE SHALL BE PLACED ON BOTH SIDES OF GAP, SEE TECHNICAL SPECIFICATIONS.
 4. AT LOCATIONS SHOWN ON PLANS AS "BEACH PUBLIC ACCESS", A 10 FOOT GAP IN PLANTINGS SHALL BE PROVIDED AND A POST AND ROPE FENCE SHALL BE PLACED ON BOTH SIDES OF GAP, SEE TECHNICAL SPECIFICATIONS.




Rev	Date	Description	Mark
1	03/21	ISSUED FOR CONSTRUCTION	JDM
0	04/20	BID DOCUMENTS	JDM

OAK ISLAND
RENOURISHMENT PROJECT 2020/2021
SITE PLAN 9 OF 14


Designed by:	KEF	Date:	03/03/2021	Rev:	1
Drawn by:	VNM	M&N Project No.:	10128-01		
Reviewed by:	JDM	Drawing code:			
Submitted by:	MOFFATT & NICHOL	Drawing Scale:	1" = 60'		

moftatt & nichol
4700 FALLS OF THE NEUSE ROAD, SITE
300 RALEIGH, NC 27609
919-781-4626

PREPARED FOR THE TOWN OF OAK ISLAND

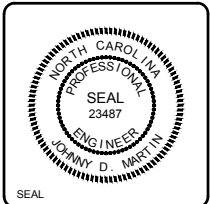

File: 01RA10128-010600_CADD_ActiveL_1012801 SheetSet1012801-C-118 : Plotted: 3/22/2021 11:29 AM by MORGAN, NEXOL : Saved: 3/22/2021 8:24 AM by MORGAN

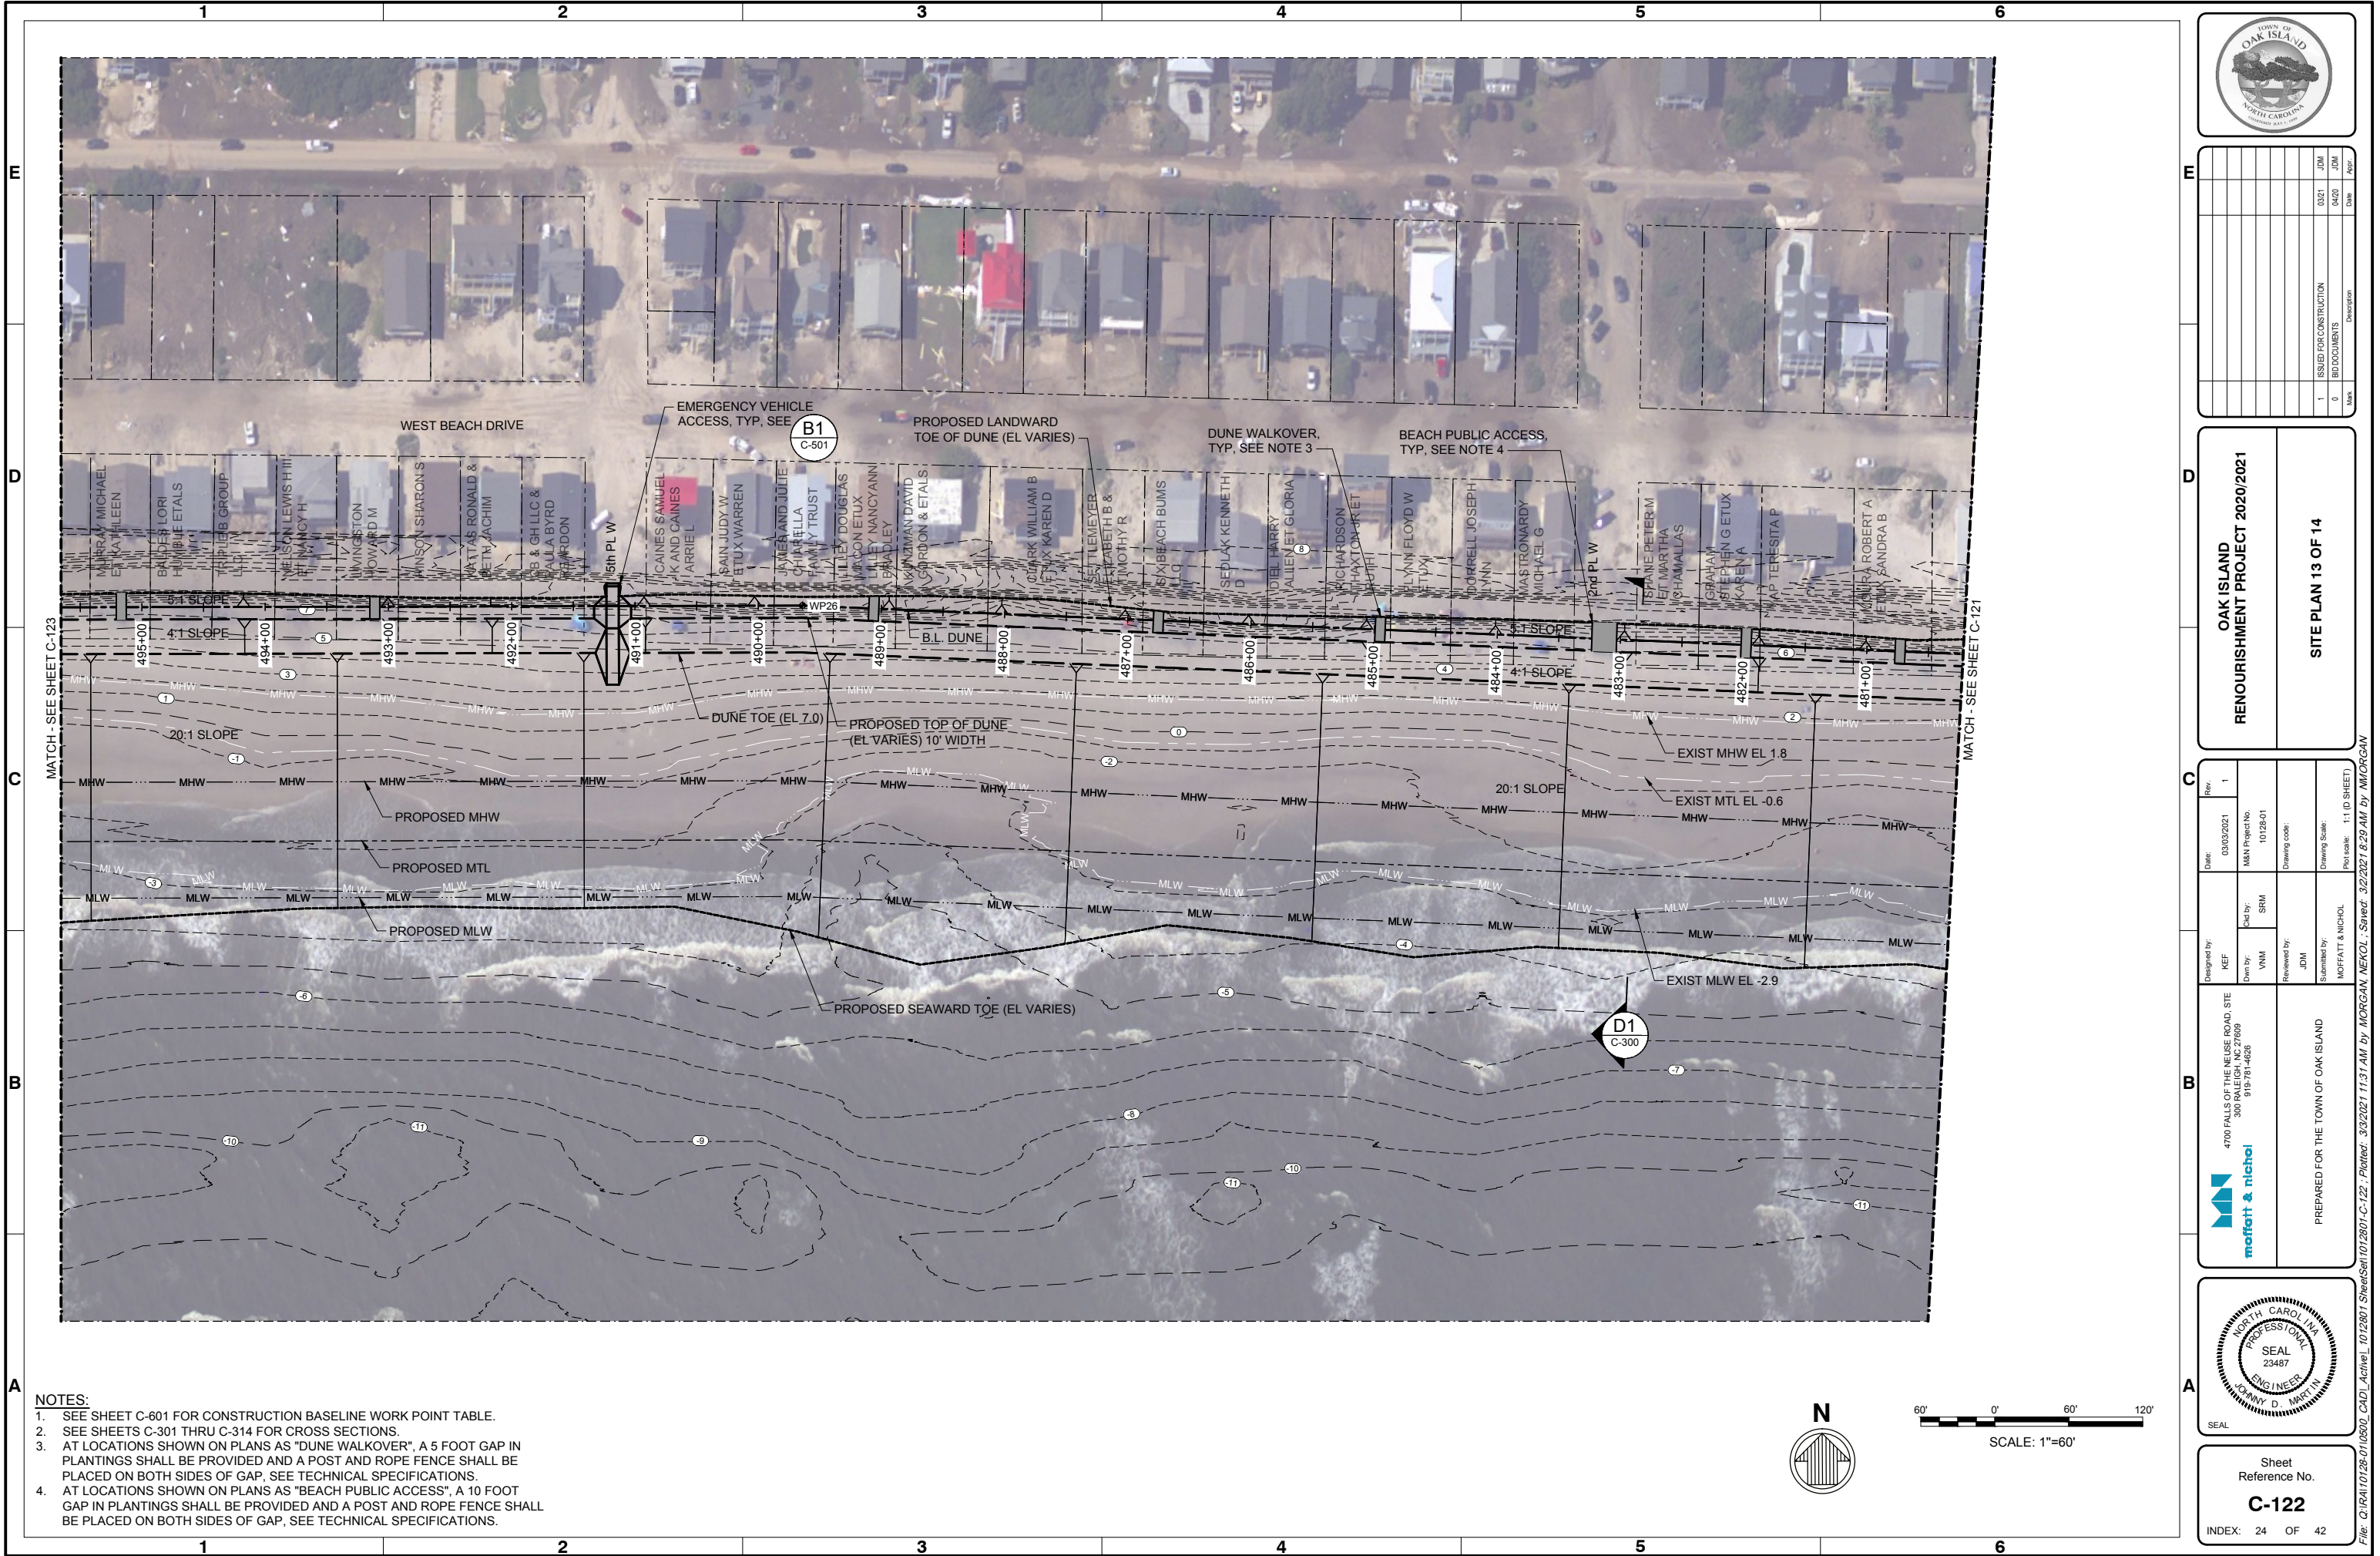

- NOTES:
1. SEE SHEET C-601 FOR CONSTRUCTION BASELINE WORK POINT TABLE.
 2. SEE SHEETS C-301 THRU C-314 FOR CROSS SECTIONS.
 3. AT LOCATIONS SHOWN ON PLANS AS "DUNE WALKOVER", A 5 FOOT GAP IN PLANTINGS SHALL BE PROVIDED AND A POST AND ROPE FENCE SHALL BE PLACED ON BOTH SIDES OF GAP, SEE TECHNICAL SPECIFICATIONS.
 4. AT LOCATIONS SHOWN ON PLANS AS "BEACH PUBLIC ACCESS", A 10 FOOT GAP IN PLANTINGS SHALL BE PROVIDED AND A POST AND ROPE FENCE SHALL BE PLACED ON BOTH SIDES OF GAP, SEE TECHNICAL SPECIFICATIONS.



Rev	Date	By	Description
1	03/21	JDM	ISSUED FOR CONSTRUCTION
0	04/20	JDM	BID DOCUMENTS

OAK ISLAND
RENOURISHMENT PROJECT 2020/2021

SITE PLAN 13 OF 14


Designed by	Date	Rev
KEF	03/03/2021	1

Drawn by	Checked by	Submitted by
VNM	SRM	MOFFATT & NICHOL

4700 FALLS OF THE NEUSE ROAD, STE 300
RALEIGH, NC 27609
919-781-4626

moffatt & nichol


PREPARED FOR THE TOWN OF OAK ISLAND

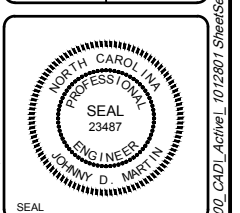

Sheet Reference No.
C-122


INDEX: 24 OF 42

File: D:\RAI\10128-01\0600_CADD_Active\1012801_SheetSet\1012801-C-122_Plot.dwg; 3/2/2021 11:31 AM by MORGAN, NEXOL; Saved: 3/2/2021 8:29 AM by MORGAN

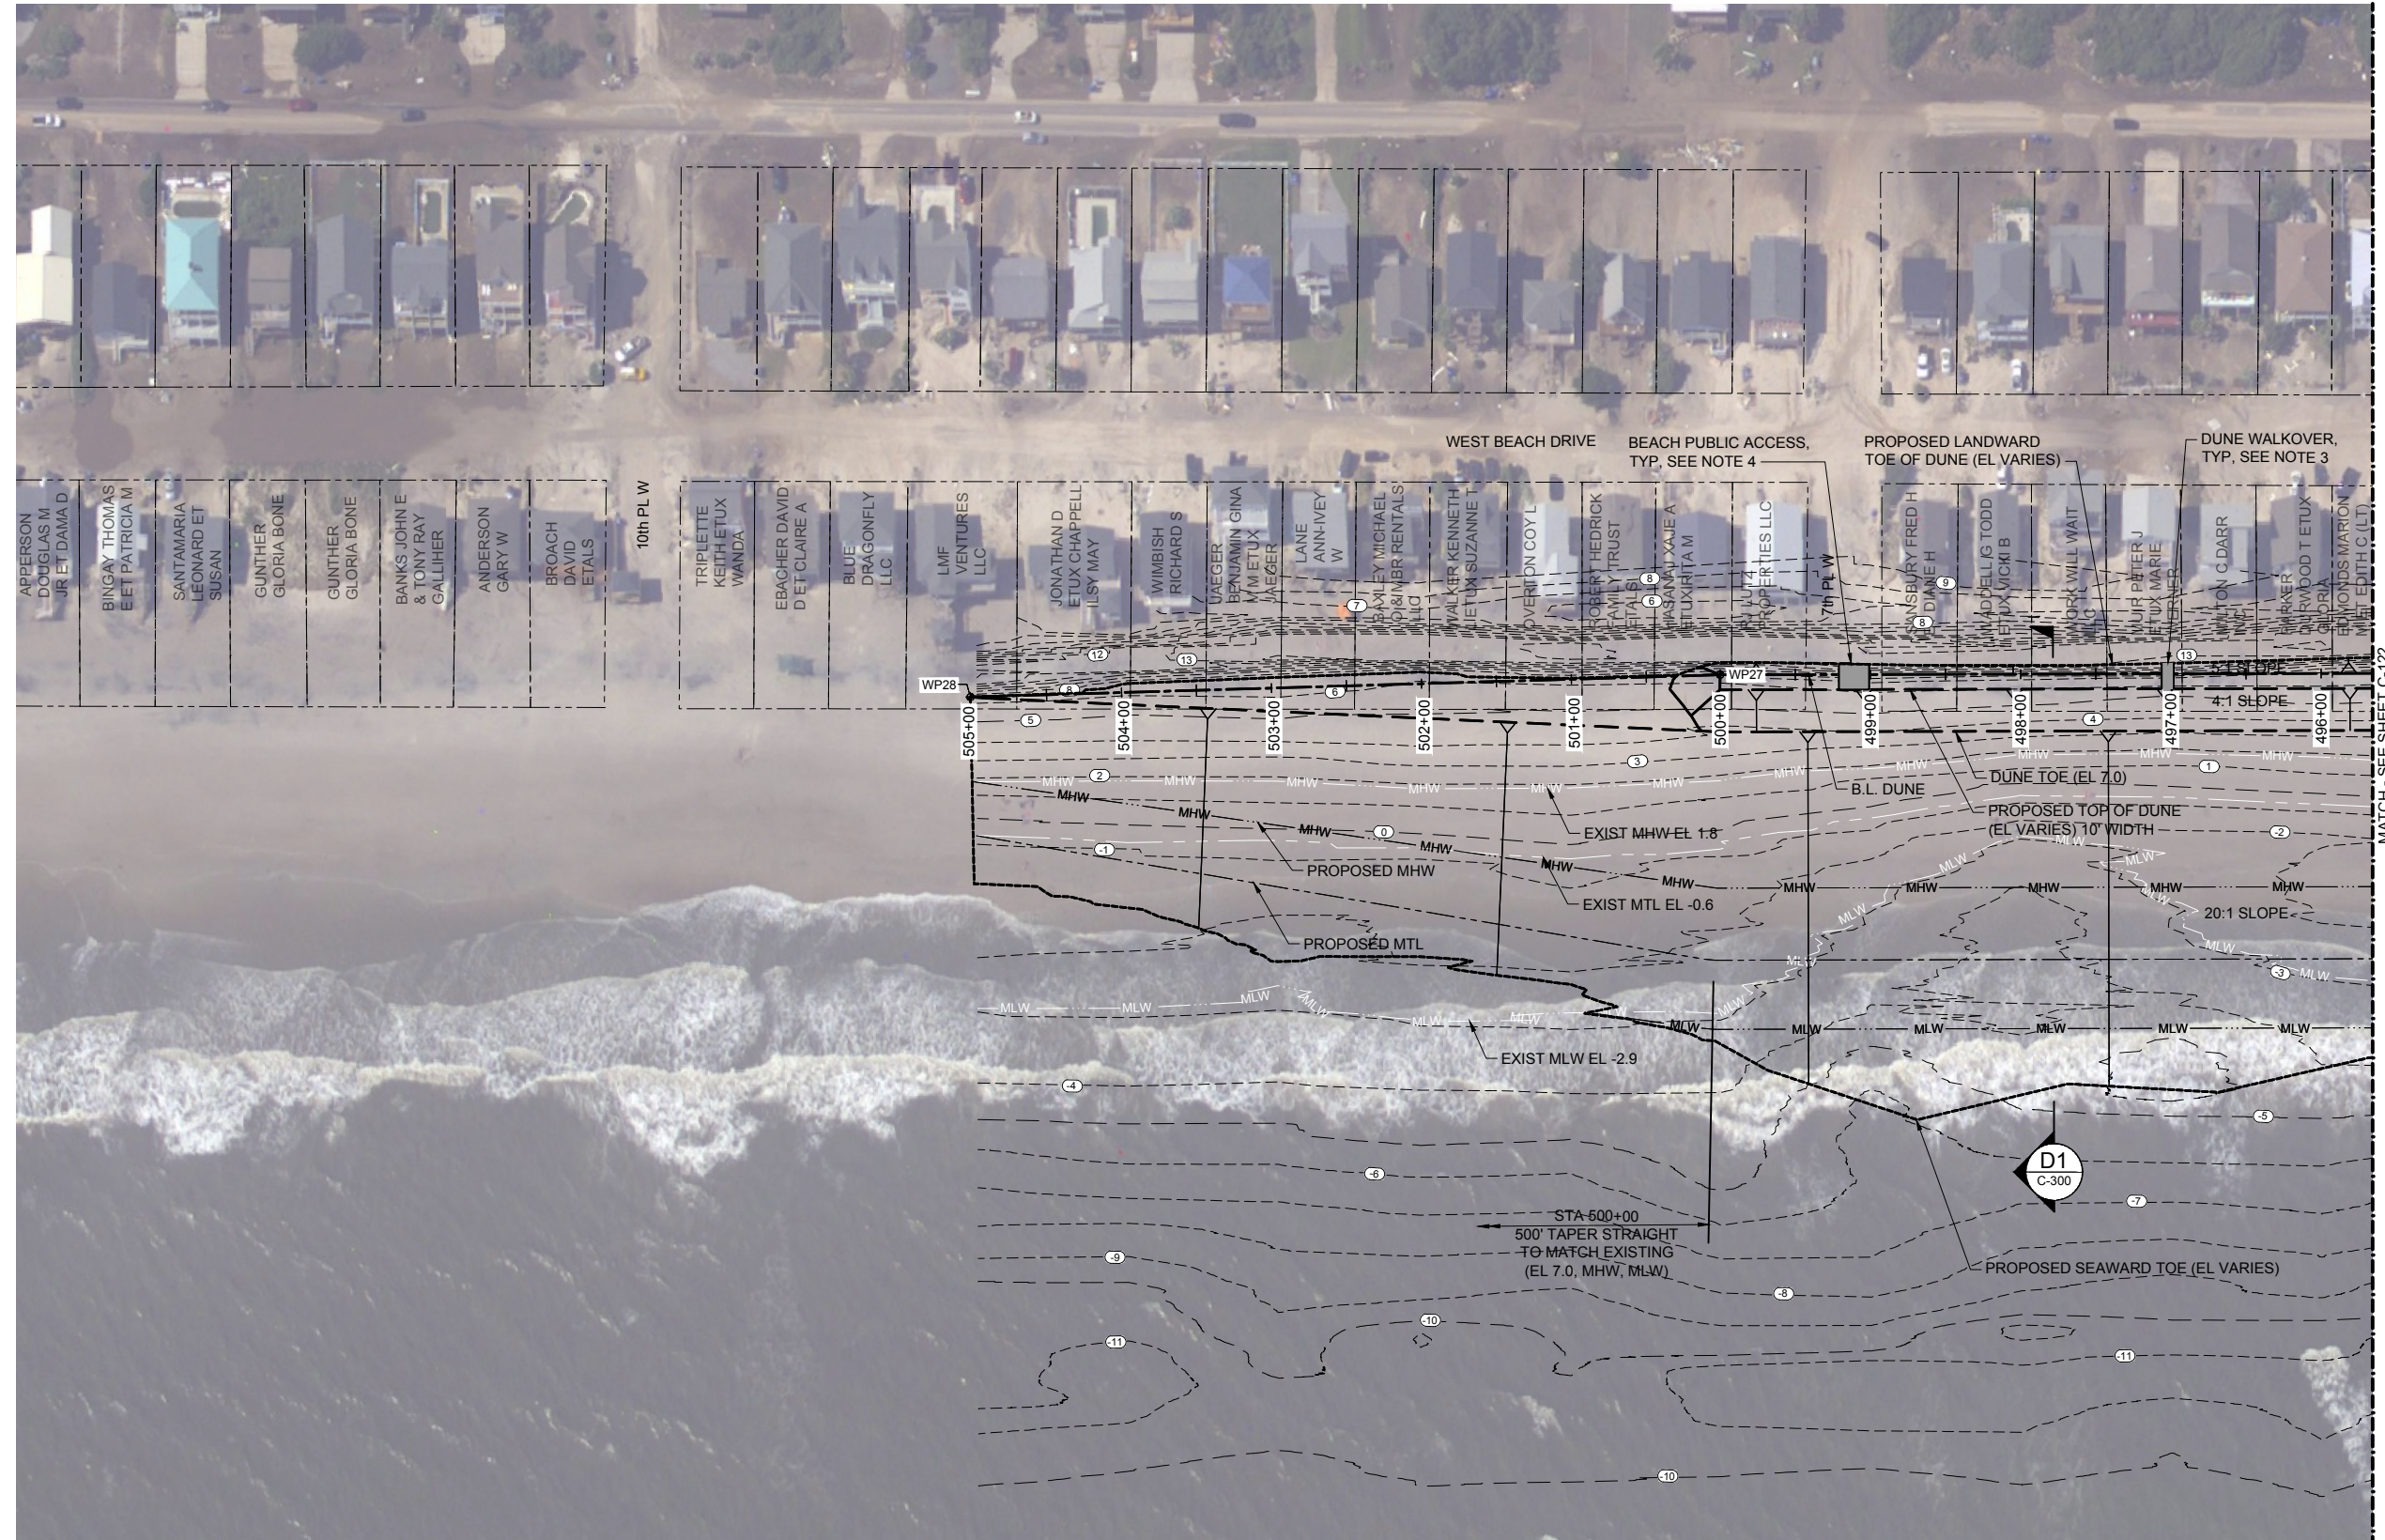

NOTES:

1. SEE SHEET C-601 FOR CONSTRUCTION BASELINE WORK POINT TABLE.
2. SEE SHEETS C-301 THRU C-314 FOR CROSS SECTIONS.
3. AT LOCATIONS SHOWN ON PLANS AS "DUNE WALKOVER", A 5 FOOT GAP IN PLANTINGS SHALL BE PROVIDED AND A POST AND ROPE FENCE SHALL BE PLACED ON BOTH SIDES OF GAP, SEE TECHNICAL SPECIFICATIONS.
4. AT LOCATIONS SHOWN ON PLANS AS "BEACH PUBLIC ACCESS", A 10 FOOT GAP IN PLANTINGS SHALL BE PROVIDED AND A POST AND ROPE FENCE SHALL BE PLACED ON BOTH SIDES OF GAP, SEE TECHNICAL SPECIFICATIONS.

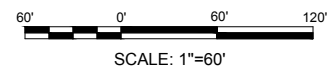[illegible]

**OAK ISLAND
RENOURISHMENT PROJECT 2020/2021**

SITE PLAN 14 OF 14

C	Designed by:	KEF	Date:	03/03/2021	Rev.	1
	Drawn by:	VNMM	Checked by:	SRM	M&N Project No:	10128-01
	Reviewed by:	JDM	Drawing code:			
	Submitted by:	MOFFATT & NICHOL		Drawing Scale:	Port scale: 1:1 (D SHEET)	

moftatt & nichol
4700 FALLS OF THE NEUSE ROAD, STE
300 RALEIGH, NC 27609
919-781-4626


PREPARED FOR THE TOWN OF OAK ISLAND



Sheet
Reference No.
C-123

INDEX: 25 OF 42

File: Q:\RAI\10128-01\0500_CAD\ Active_ 1012801 SheetSet\1012801-C-123 ; Plotted: 3/3/2021 11:38 AM by MORGAN, NEKOL ; Saved: 3/2/2021 8:40 AM by NMORGAN

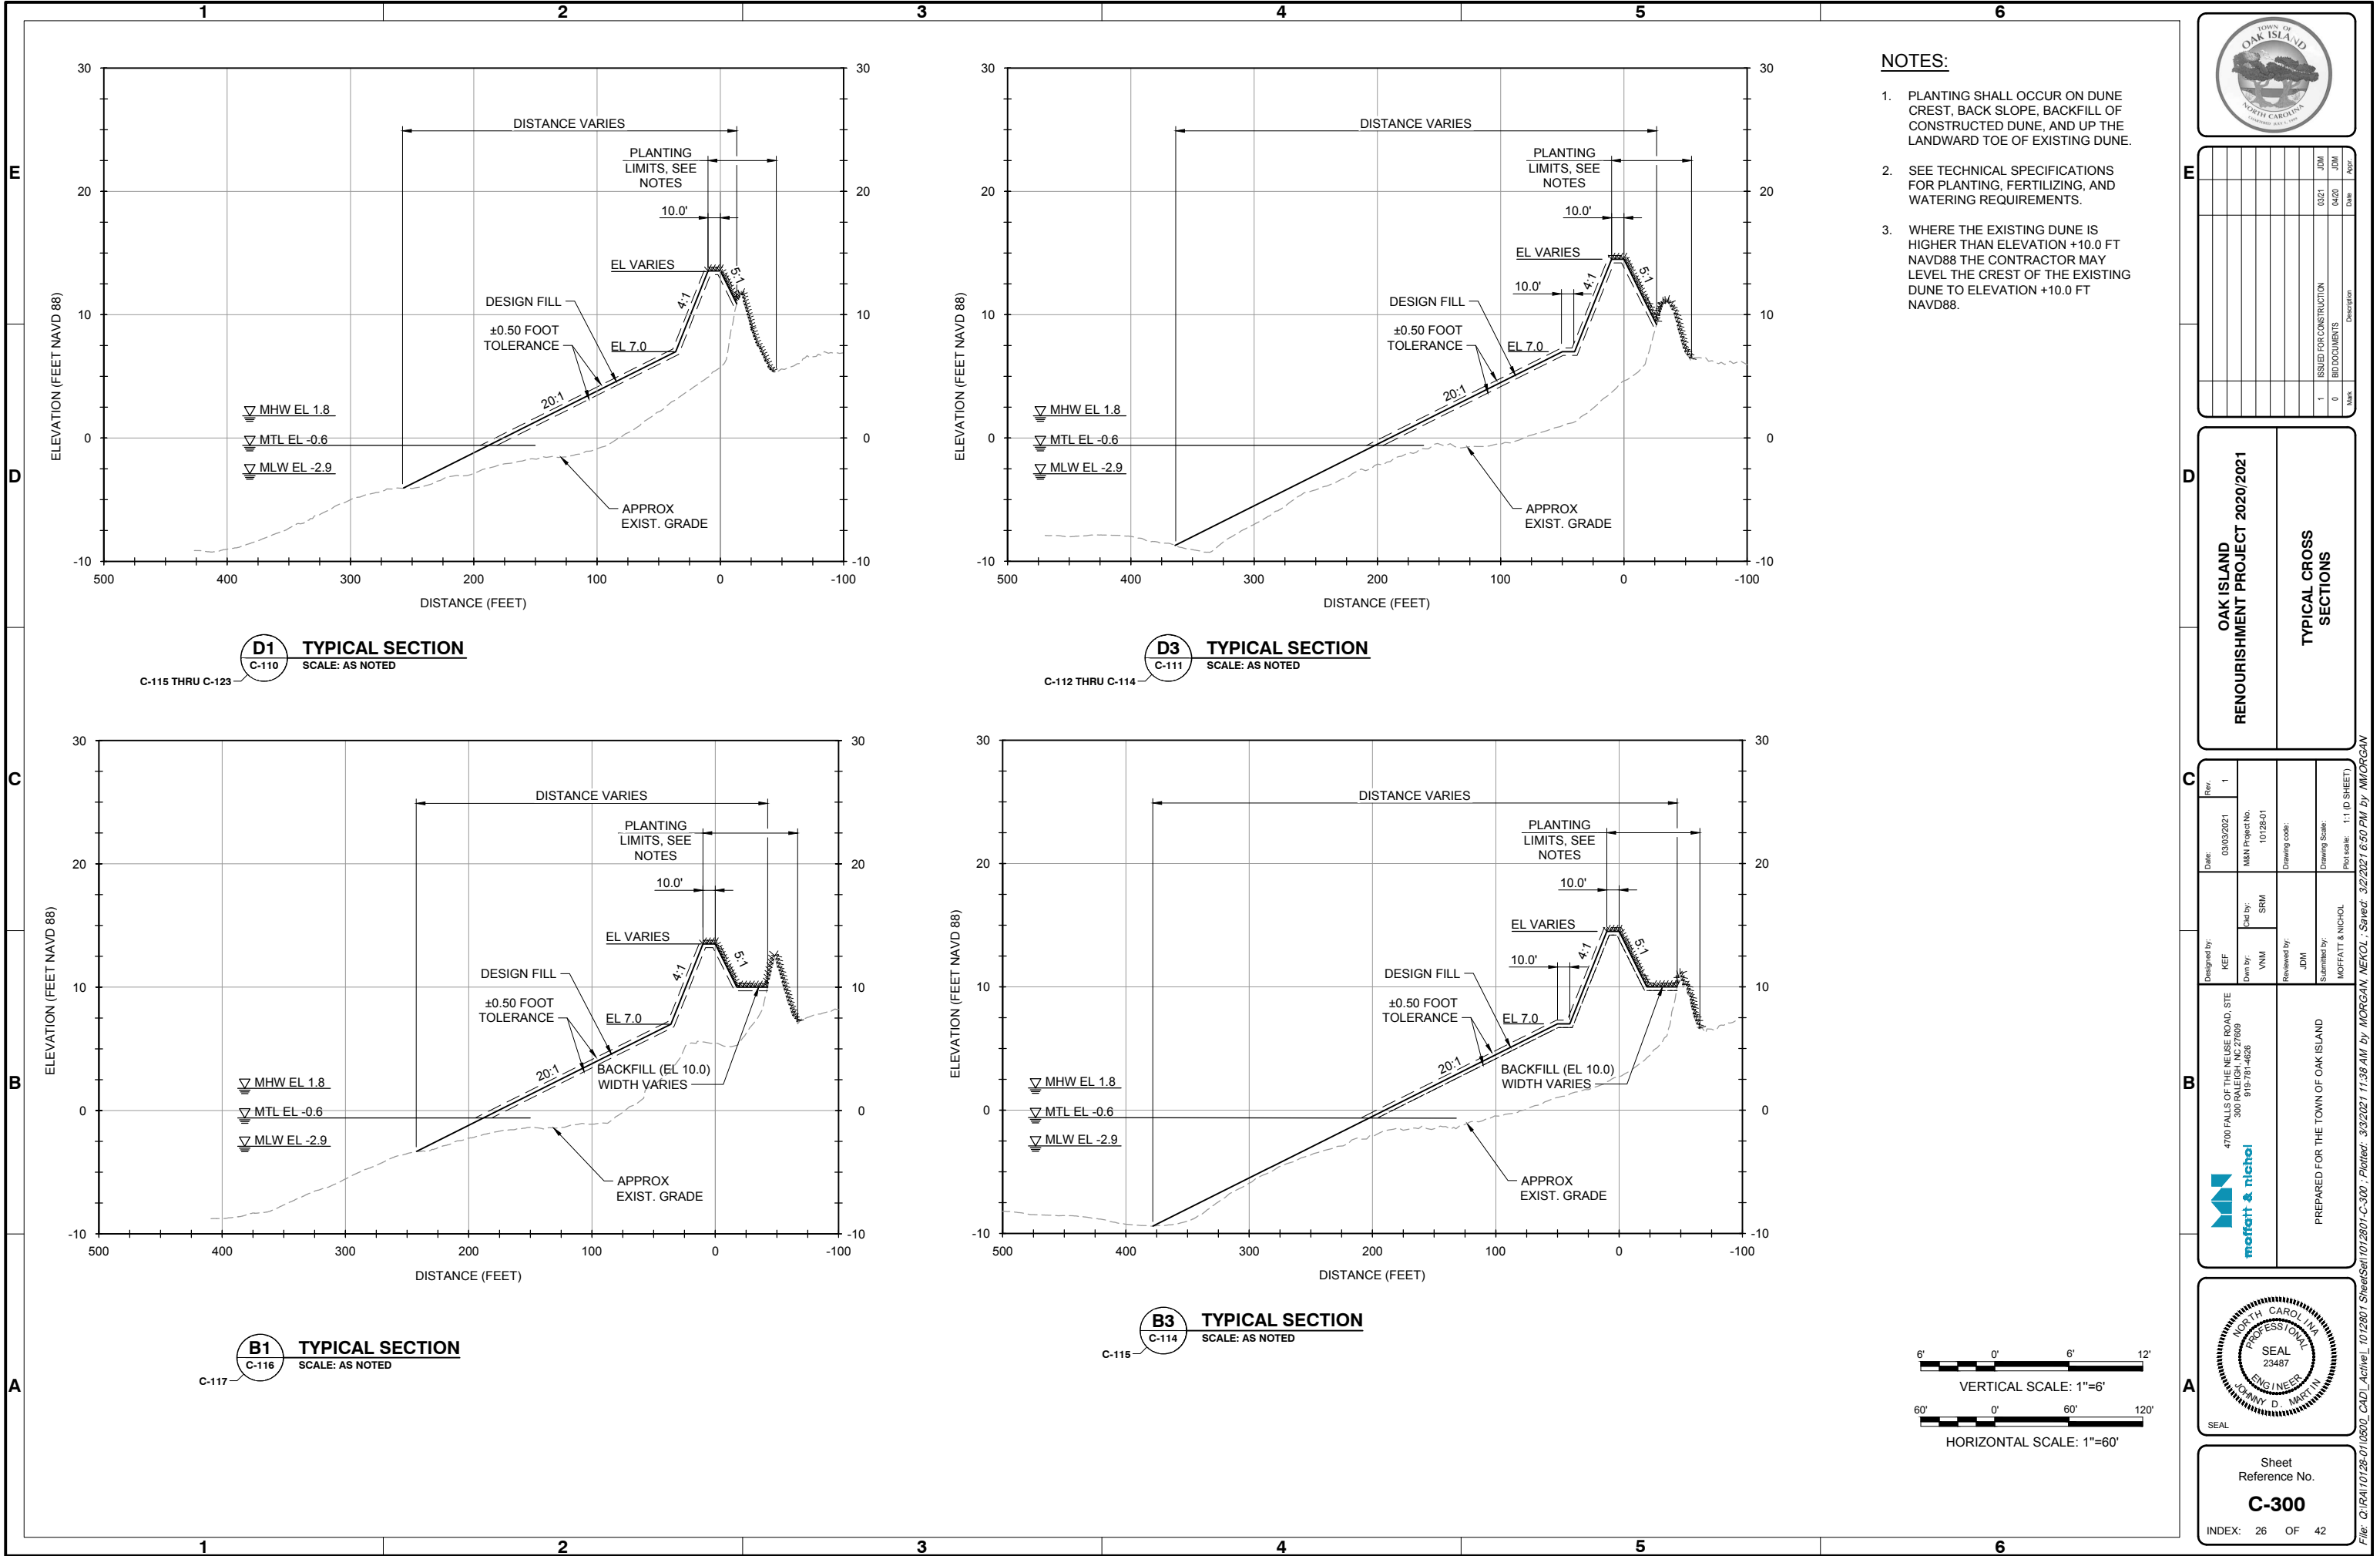

NOTES:

- 1. PLANTING SHALL OCCUR ON DUNE CREST, BACK SLOPE, BACKFILL OF CONSTRUCTED DUNE, AND UP THE LANDWARD TOE OF EXISTING DUNE.
- 2. SEE TECHNICAL SPECIFICATIONS FOR PLANTING, FERTILIZING, AND WATERING REQUIREMENTS.
- 3. WHERE THE EXISTING DUNE IS HIGHER THAN ELEVATION +10.0 FT NAVD88 THE CONTRACTOR MAY LEVEL THE CREST OF THE EXISTING DUNE TO ELEVATION +10.0 FT NAVD88.



Rev	Date	By	Description
1	03/21	JDM	ISSUED FOR CONSTRUCTION
0	04/20	JDM	BID DOCUMENTS

OAK ISLAND
RENOURISHMENT PROJECT 2020/2021


TYPICAL CROSS
SECTIONS

Designed by: KEF	Drawn by: VNM	Reviewed by: JDM	Submitted by: MOFFATT & NICHOL
Date: 03/03/2021	M&N Project No. 10128-01	Drawing code: SRM	Drawing Scale: 1"=10' (0 SHEET)

4700 FALLS OF THE NEUSE ROAD, STE
300 RALEIGH, NC 27609
919-781-4626

moftatt & nichol


PREPARED FOR THE TOWN OF OAK ISLAND

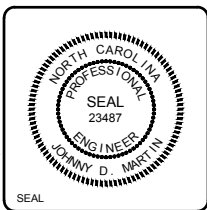


Sheet
Reference No.

C-300

INDEX: 26 OF 42

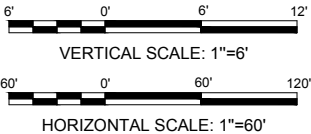

File: 0:\RAI\10128-01\0600_CAD\1 Active\1012801 SheetSet\1012801-C-300 : Plotted: 3/22/2021 11:38 AM by MORGAN, NEXOL : Saved: 3/22/2021 6:50 PM by MORGAN

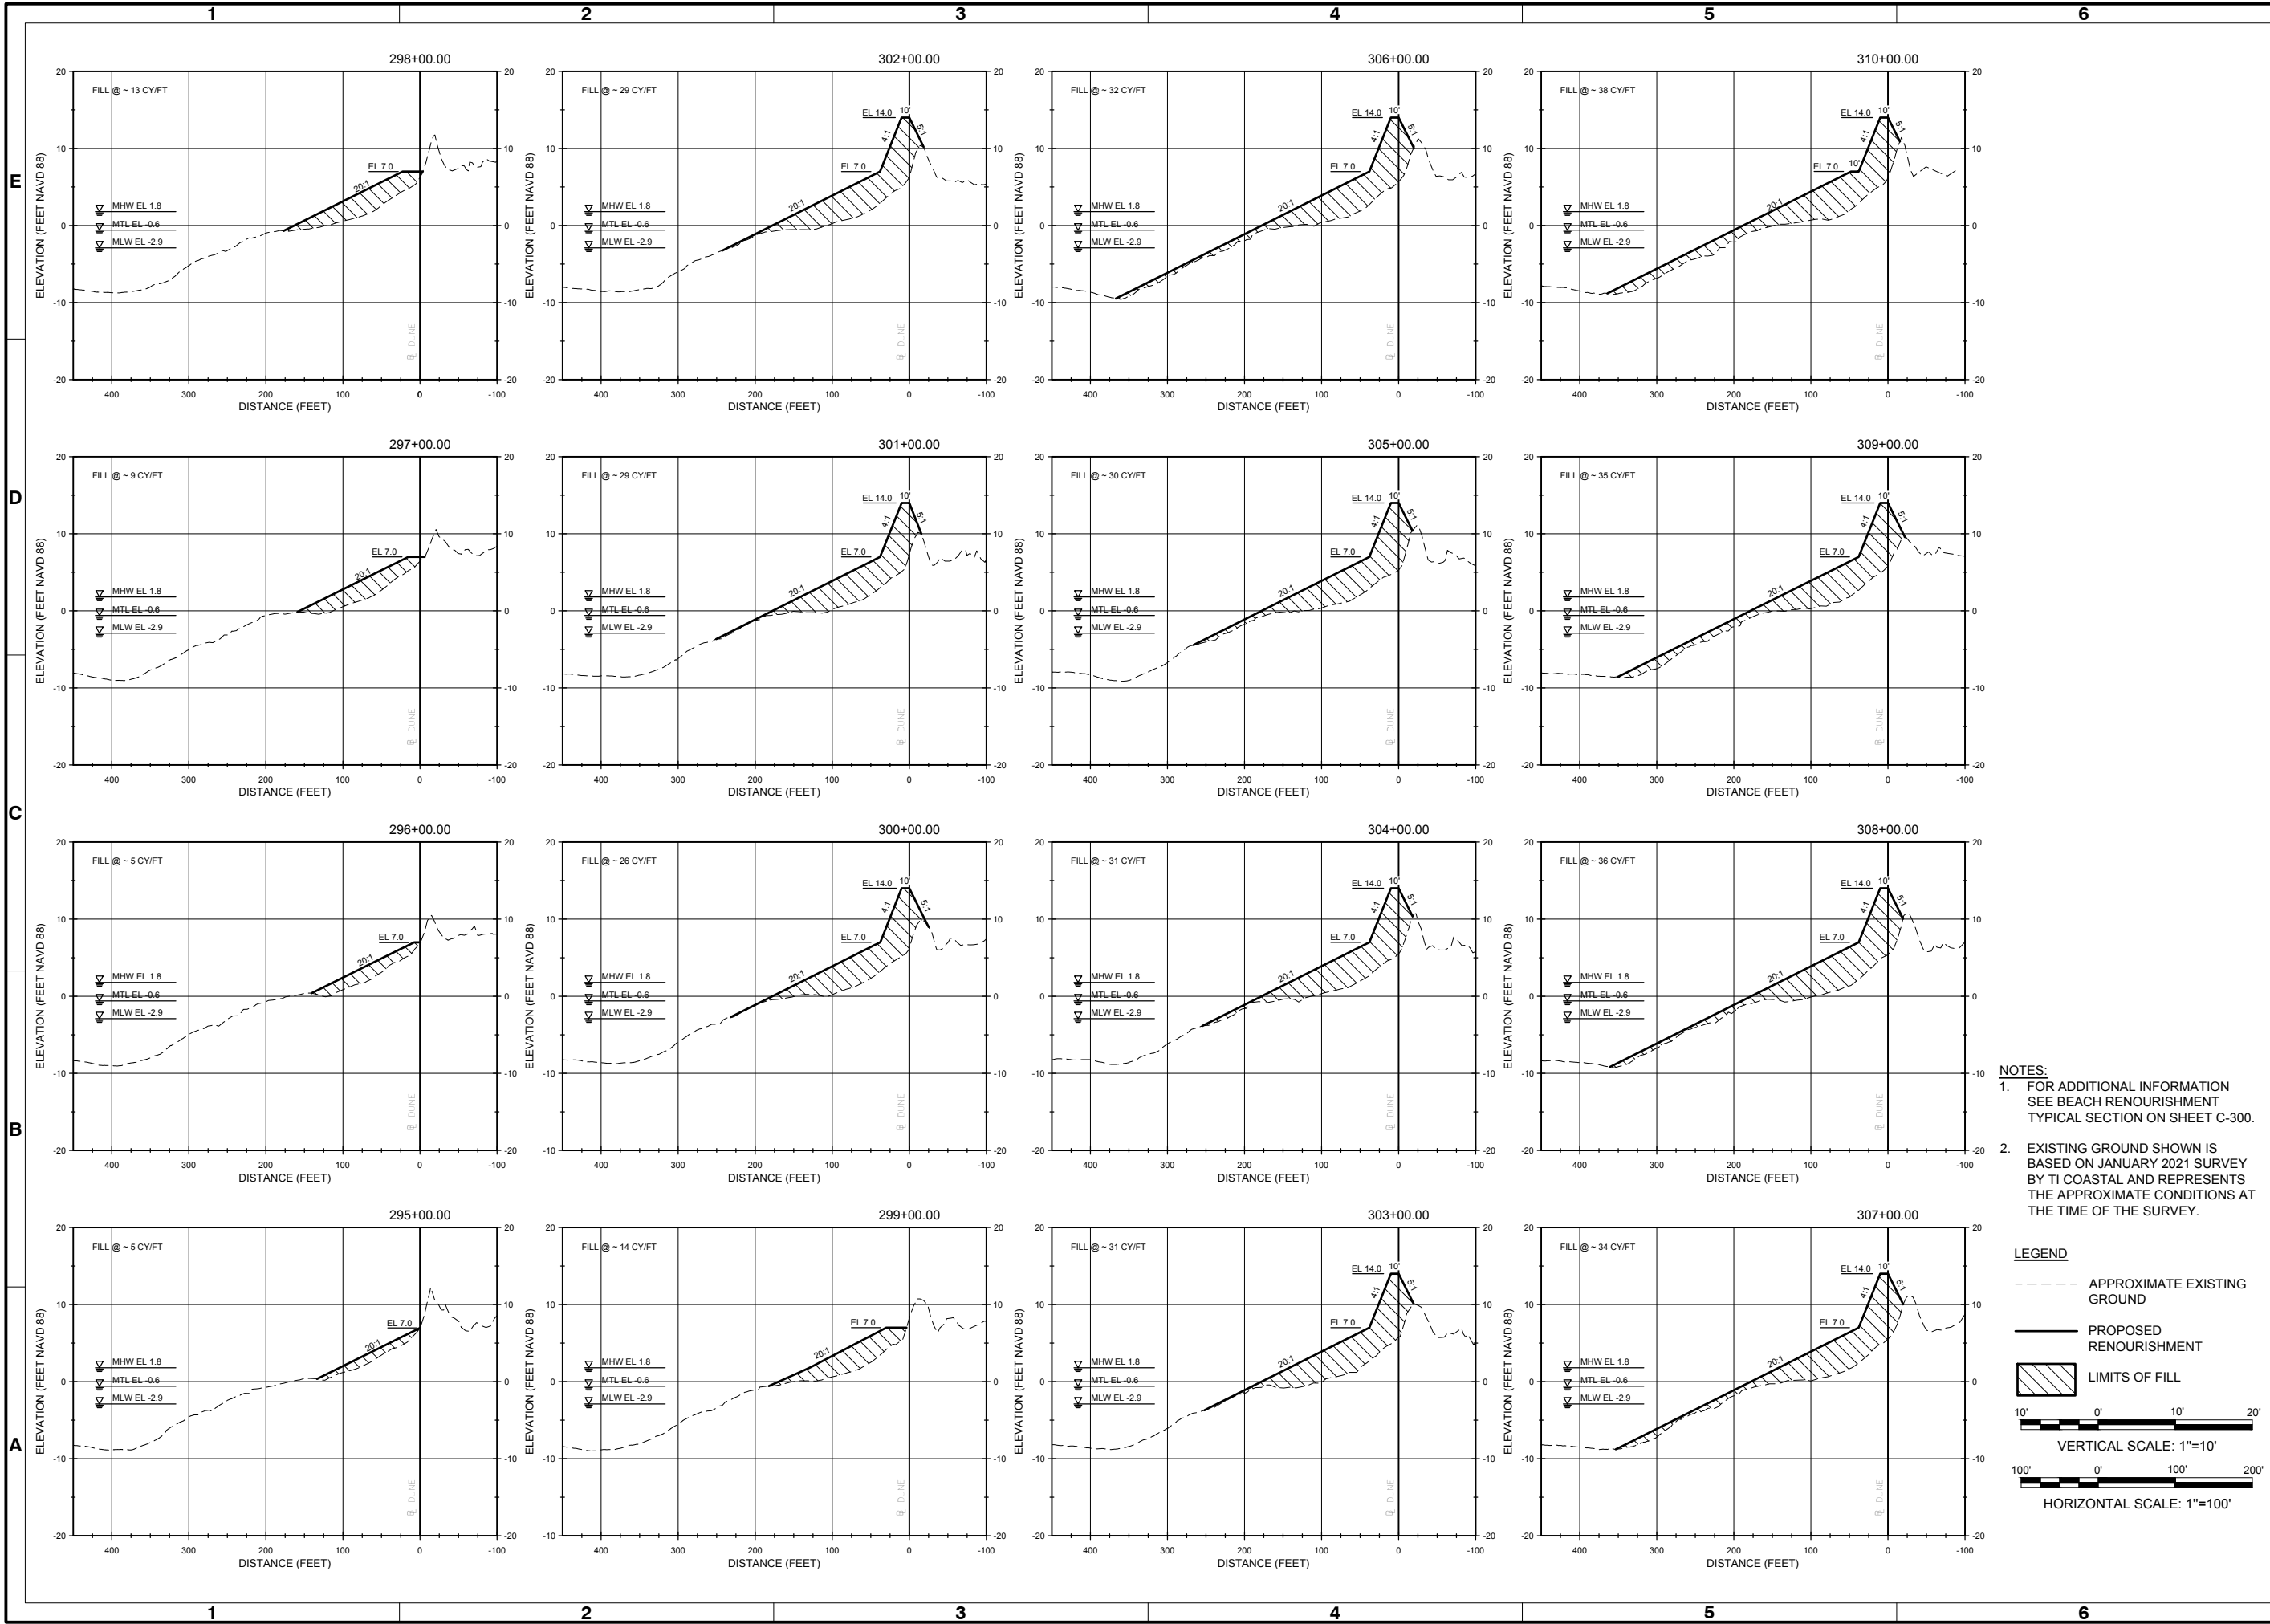

Rev	Date	By	Appr
1	03/03/2021	KEF	JDM
2	03/03/2021	VNM	JDM
3	03/03/2021	JDM	JDM
4	03/03/2021	JDM	JDM
OAK ISLAND
RENOURISHMENT PROJECT 2020/2021

CROSS SECTIONS -
SHEET 1 OF 14

Rev	Date	By	Appr
1	03/03/2021	KEF	JDM
2	03/03/2021	VNM	JDM
3	03/03/2021	JDM	JDM
4	03/03/2021	JDM	JDM
4700 FALLS OF THE NEUSE ROAD, SITE
300 RALEIGH, NC 27609
919-781-4626

PREPARED FOR THE TOWN OF OAK ISLAND

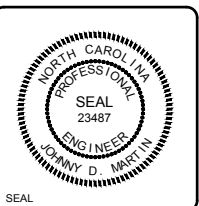

Sheet
Reference No.
C-301
INDEX: 27 OF 42

File: C:\RAI\10128-01\0600_CADD_Active\ 1012801_SheetSet\1012801-C-301.dwg, Plotted: 3/2/2021 11:38 AM by MORGAN, NEXOL, Saved: 3/2/2021 8:59 AM by MORGAN

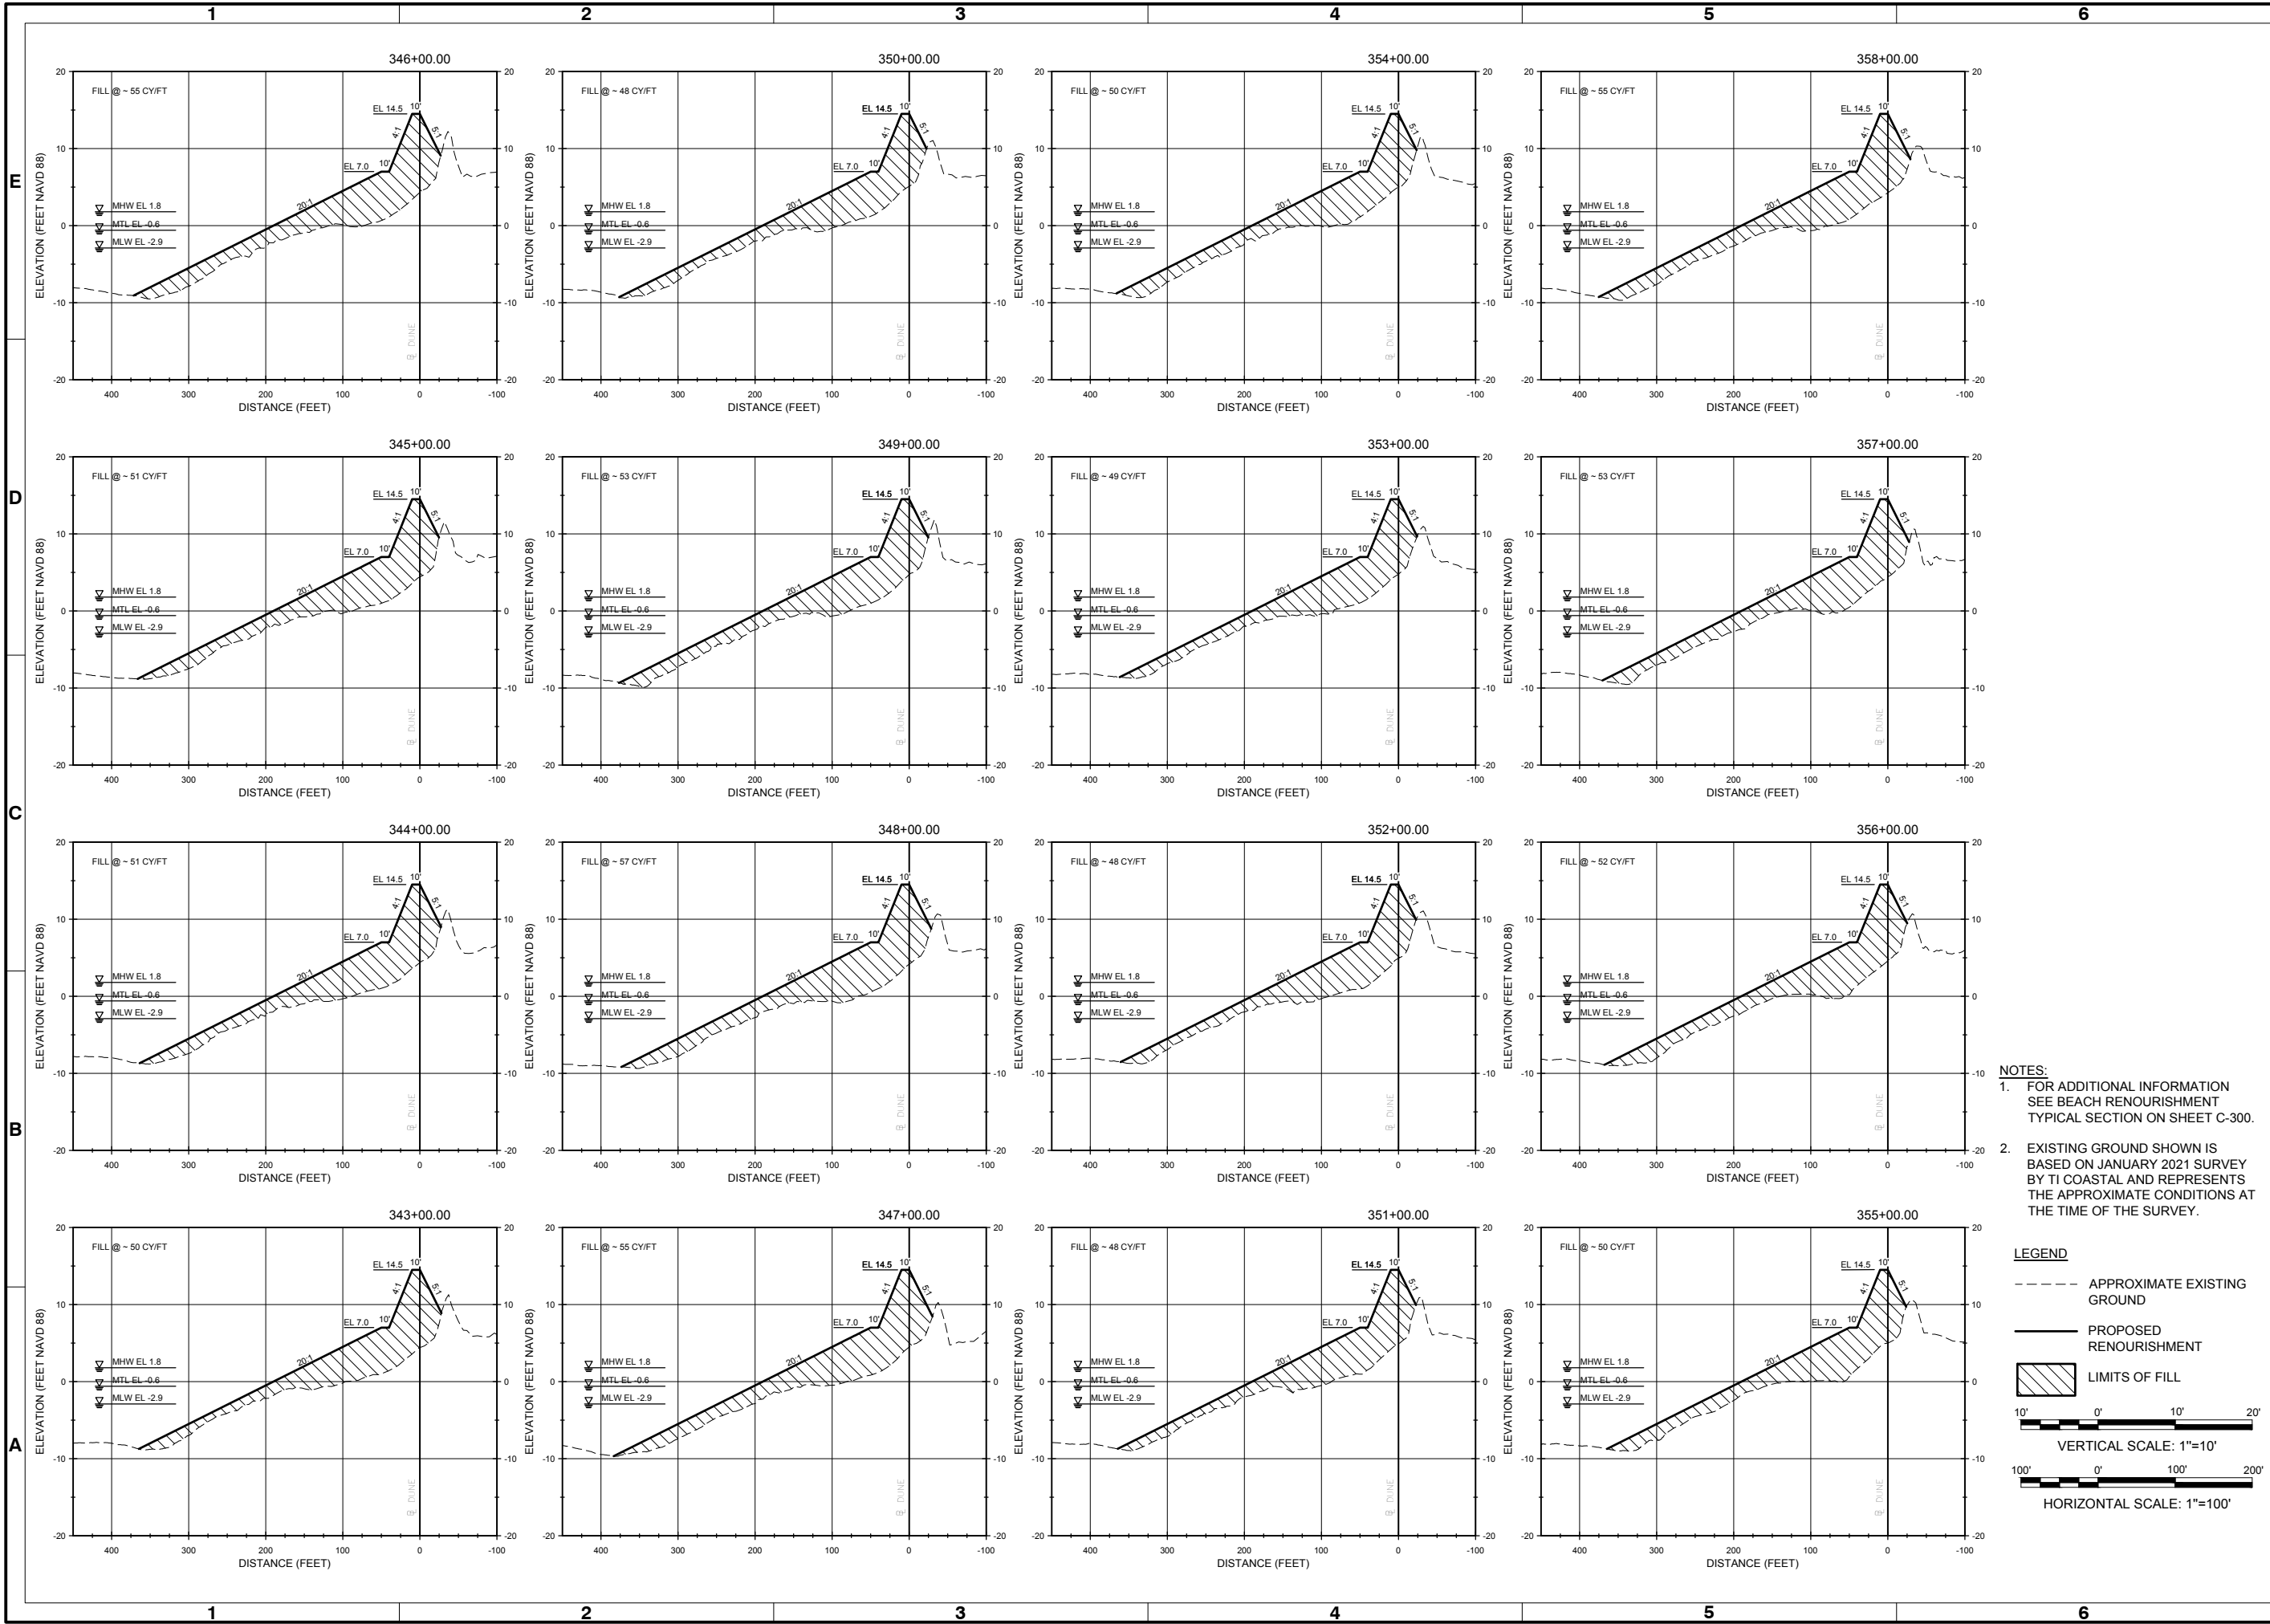

Rev	Date	By	Appr
1	03/03/2021	KEF	JDM
2	03/03/2021	VNM	JDM
3	03/03/2021	JDM	JDM
4	03/03/2021	JDM	JDM
OAK ISLAND
RENOURISHMENT PROJECT 2020/2021

CROSS SECTIONS -
SHEET 4 OF 14

Rev	Date	By	Appr
1	03/03/2021	KEF	JDM
2	03/03/2021	VNM	JDM
3	03/03/2021	JDM	JDM
4	03/03/2021	JDM	JDM
4700 FALLS OF THE NEUSE ROAD, SITE
300 RALEIGH, NC 27609
919-781-4626

PREPARED FOR THE TOWN OF OAK ISLAND

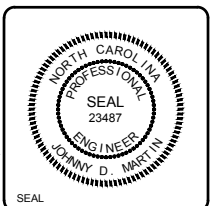

Sheet
Reference No.
C-304
INDEX: 30 OF 42

File: C:\RAI\10128-01\0600_CADD_Active\1012801_SheetSet\1012801-C-304.dwg, Plotted: 3/3/2021 11:39 AM by MORGAN, NEXOL, Saved: 2/19/2021 2:43 PM by NMORGAN

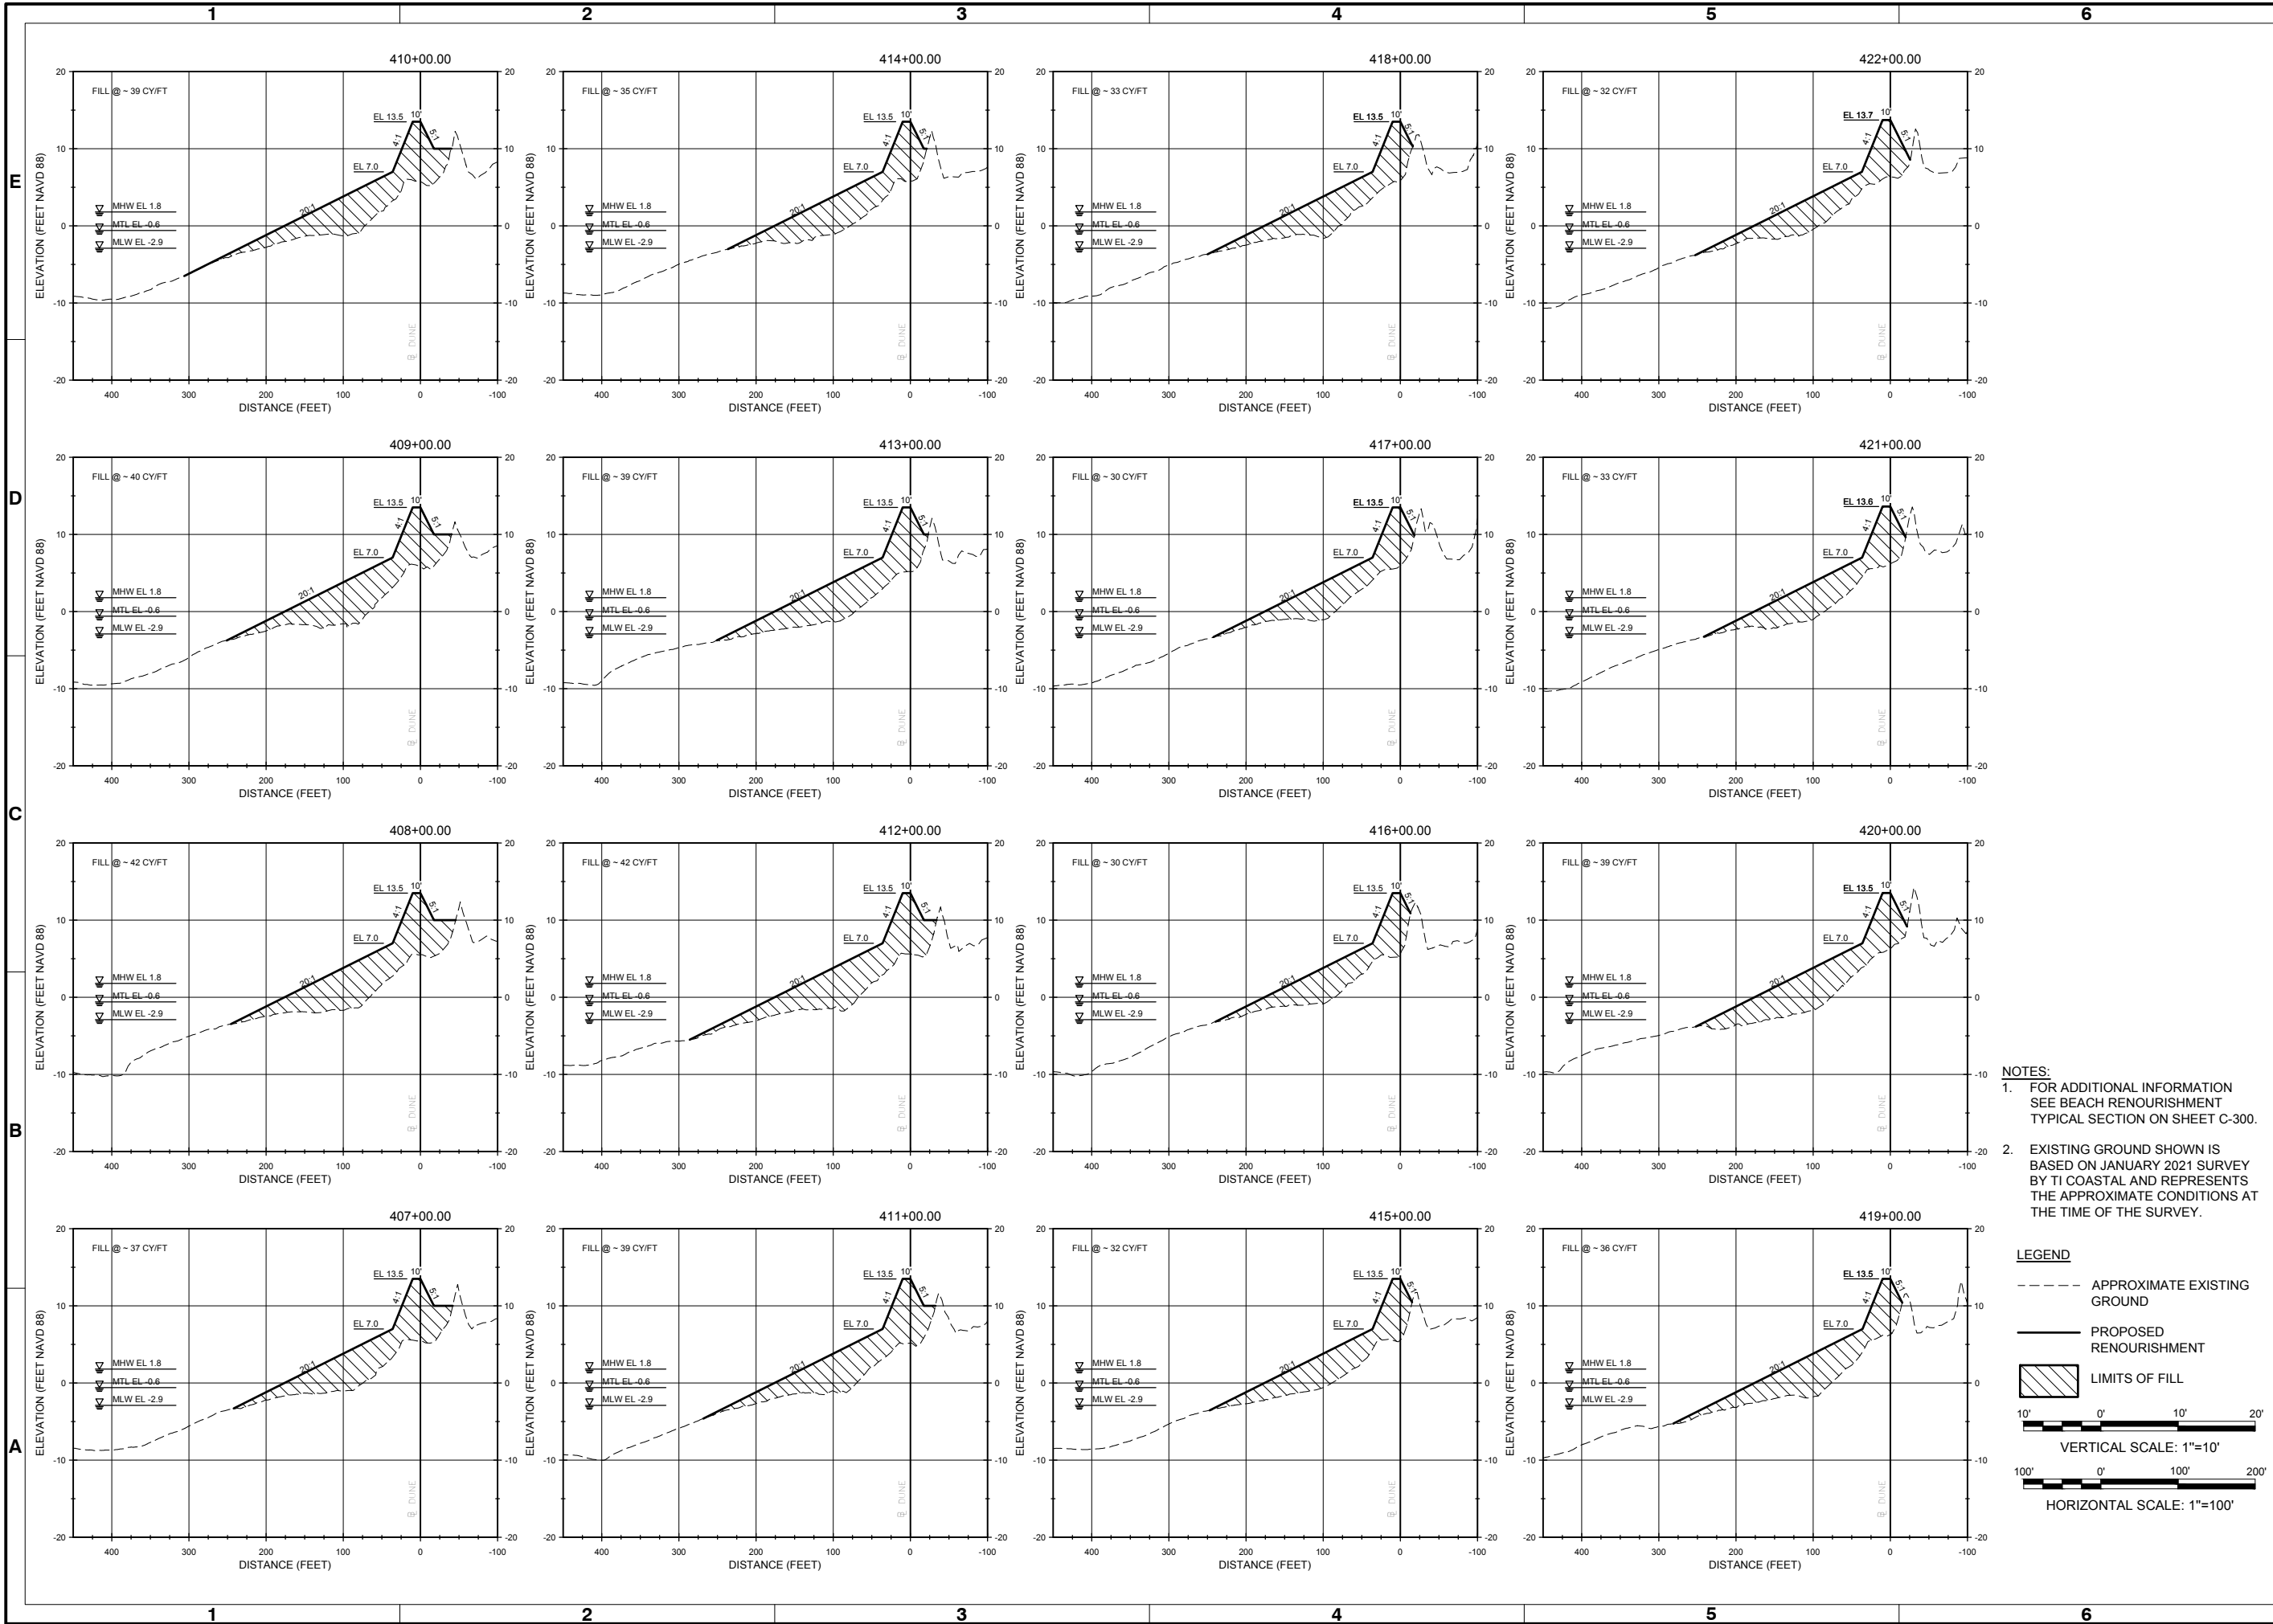

Rev	Date	By	Appr
1	03/03/2021	KEF	JDM
2	04/20/2021	VNM	JDM
3	05/21/2021	JDM	JDM
4	06/01/2021	JDM	JDM
5	06/01/2021	JDM	JDM
OAK ISLAND
RENOURISHMENT PROJECT 2020/2021

CROSS SECTIONS -
SHEET 8 OF 14

Rev	Date	By	Appr
1	03/03/2021	KEF	JDM
2	04/20/2021	VNM	JDM
3	05/21/2021	JDM	JDM
4	06/01/2021	JDM	JDM
5	06/01/2021	JDM	JDM
4700 FALLS OF THE NEUSE ROAD, SITE
300 RALEIGH, NC 27609
919-781-4626

PREPARED FOR THE TOWN OF OAK ISLAND

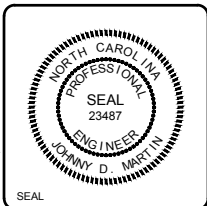


Sheet
Reference No.
C-308
INDEX: 34 OF 42

NOTES:

1. FOR ADDITIONAL INFORMATION
SEE BEACH RENOURISHMENT
TYPICAL SECTION ON SHEET C-300.

2. EXISTING GROUND SHOWN IS
BASED ON JANUARY 2021 SURVEY
BY TI COASTAL AND REPRESENTS
THE APPROXIMATE CONDITIONS AT
THE TIME OF THE SURVEY.

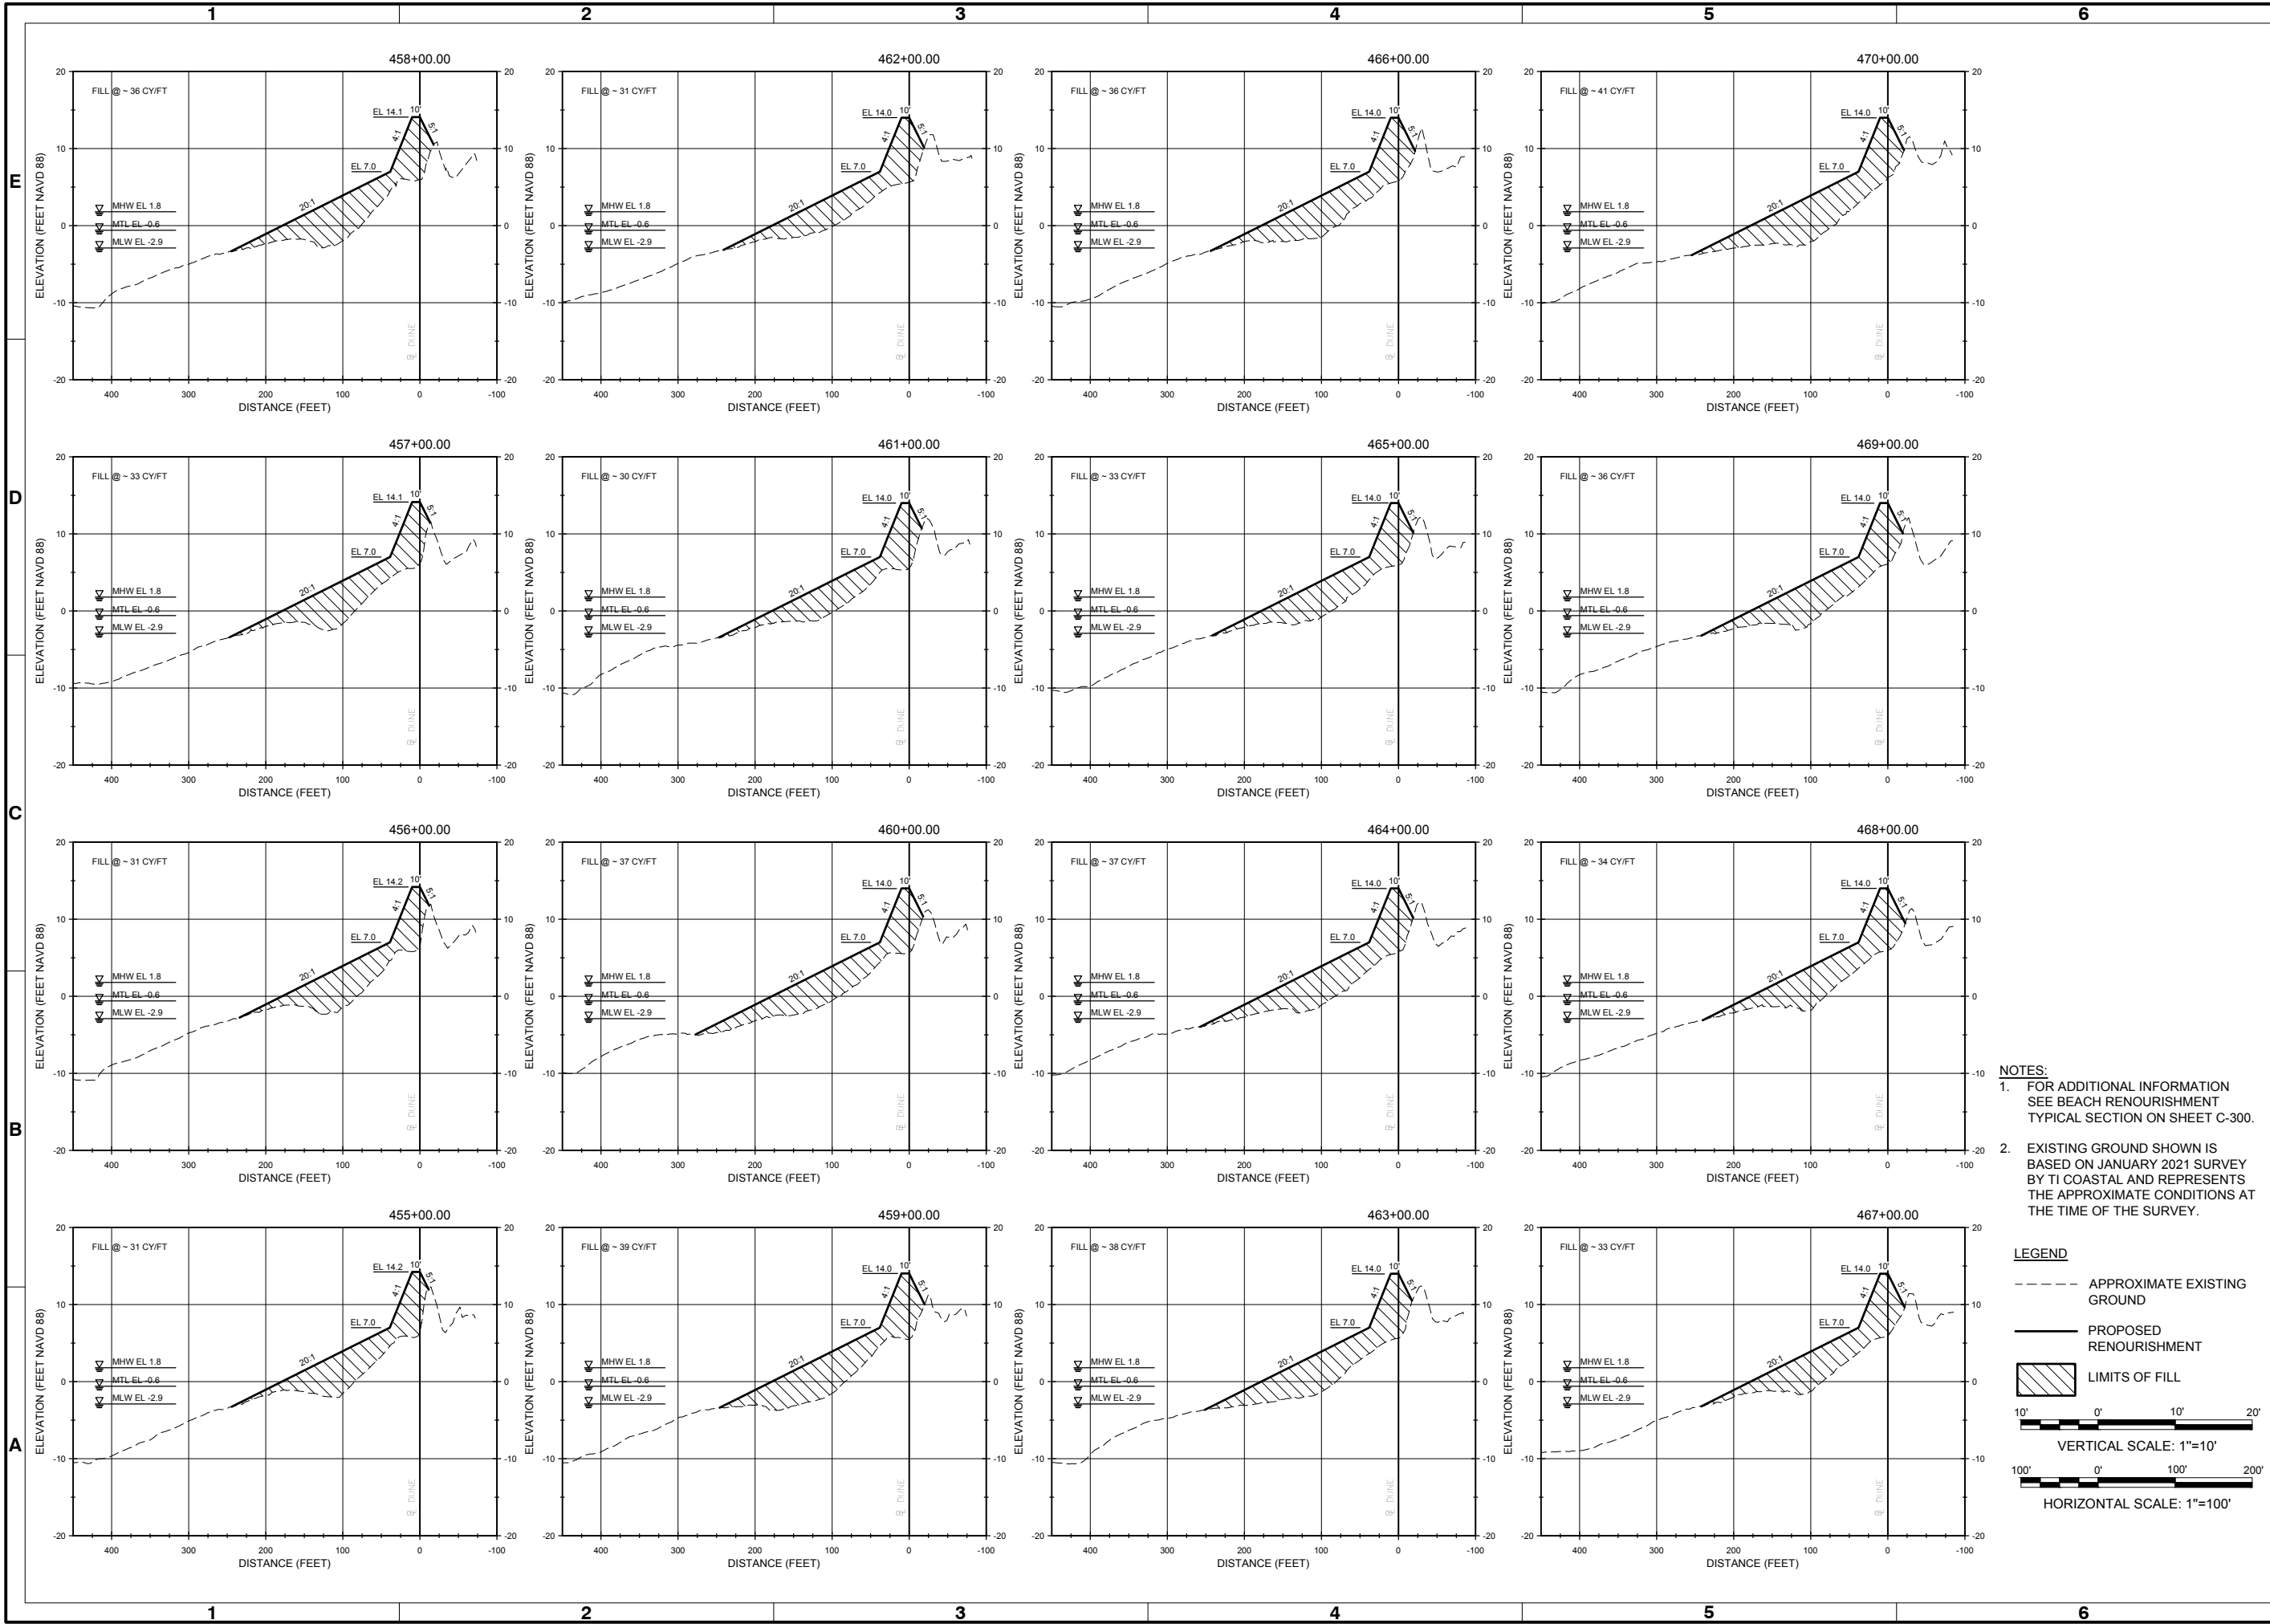

Rev	Date	By	Appr
1	03/03/2021	KEF	JDM
2	04/20/2021	JDM	JDM
3	04/20/2021	JDM	JDM
OAK ISLAND
RENOURISHMENT PROJECT 2020/2021

CROSS SECTIONS -
SHEET 11 OF 14

Rev	Date	By	Appr
1	03/03/2021	KEF	JDM
2	04/20/2021	JDM	JDM
3	04/20/2021	JDM	JDM
4700 FALLS OF THE NEUSE ROAD, SITE
300 RALEIGH, NC 27609
919-781-4626

PREPARED FOR THE TOWN OF OAK ISLAND

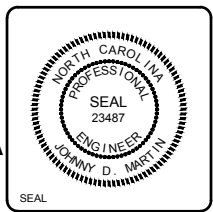

Sheet
Reference No.
C-311
INDEX: 37 OF 42

File: C:\RAI\10128-01\0600_CADD\Active\1012801_SheetSet\1012801-C-311.dwg; Plotted: 3/3/2021 11:40 AM by MORGAN, NEXOL; Saved: 2/19/2021 2:44 PM by NMORGAN

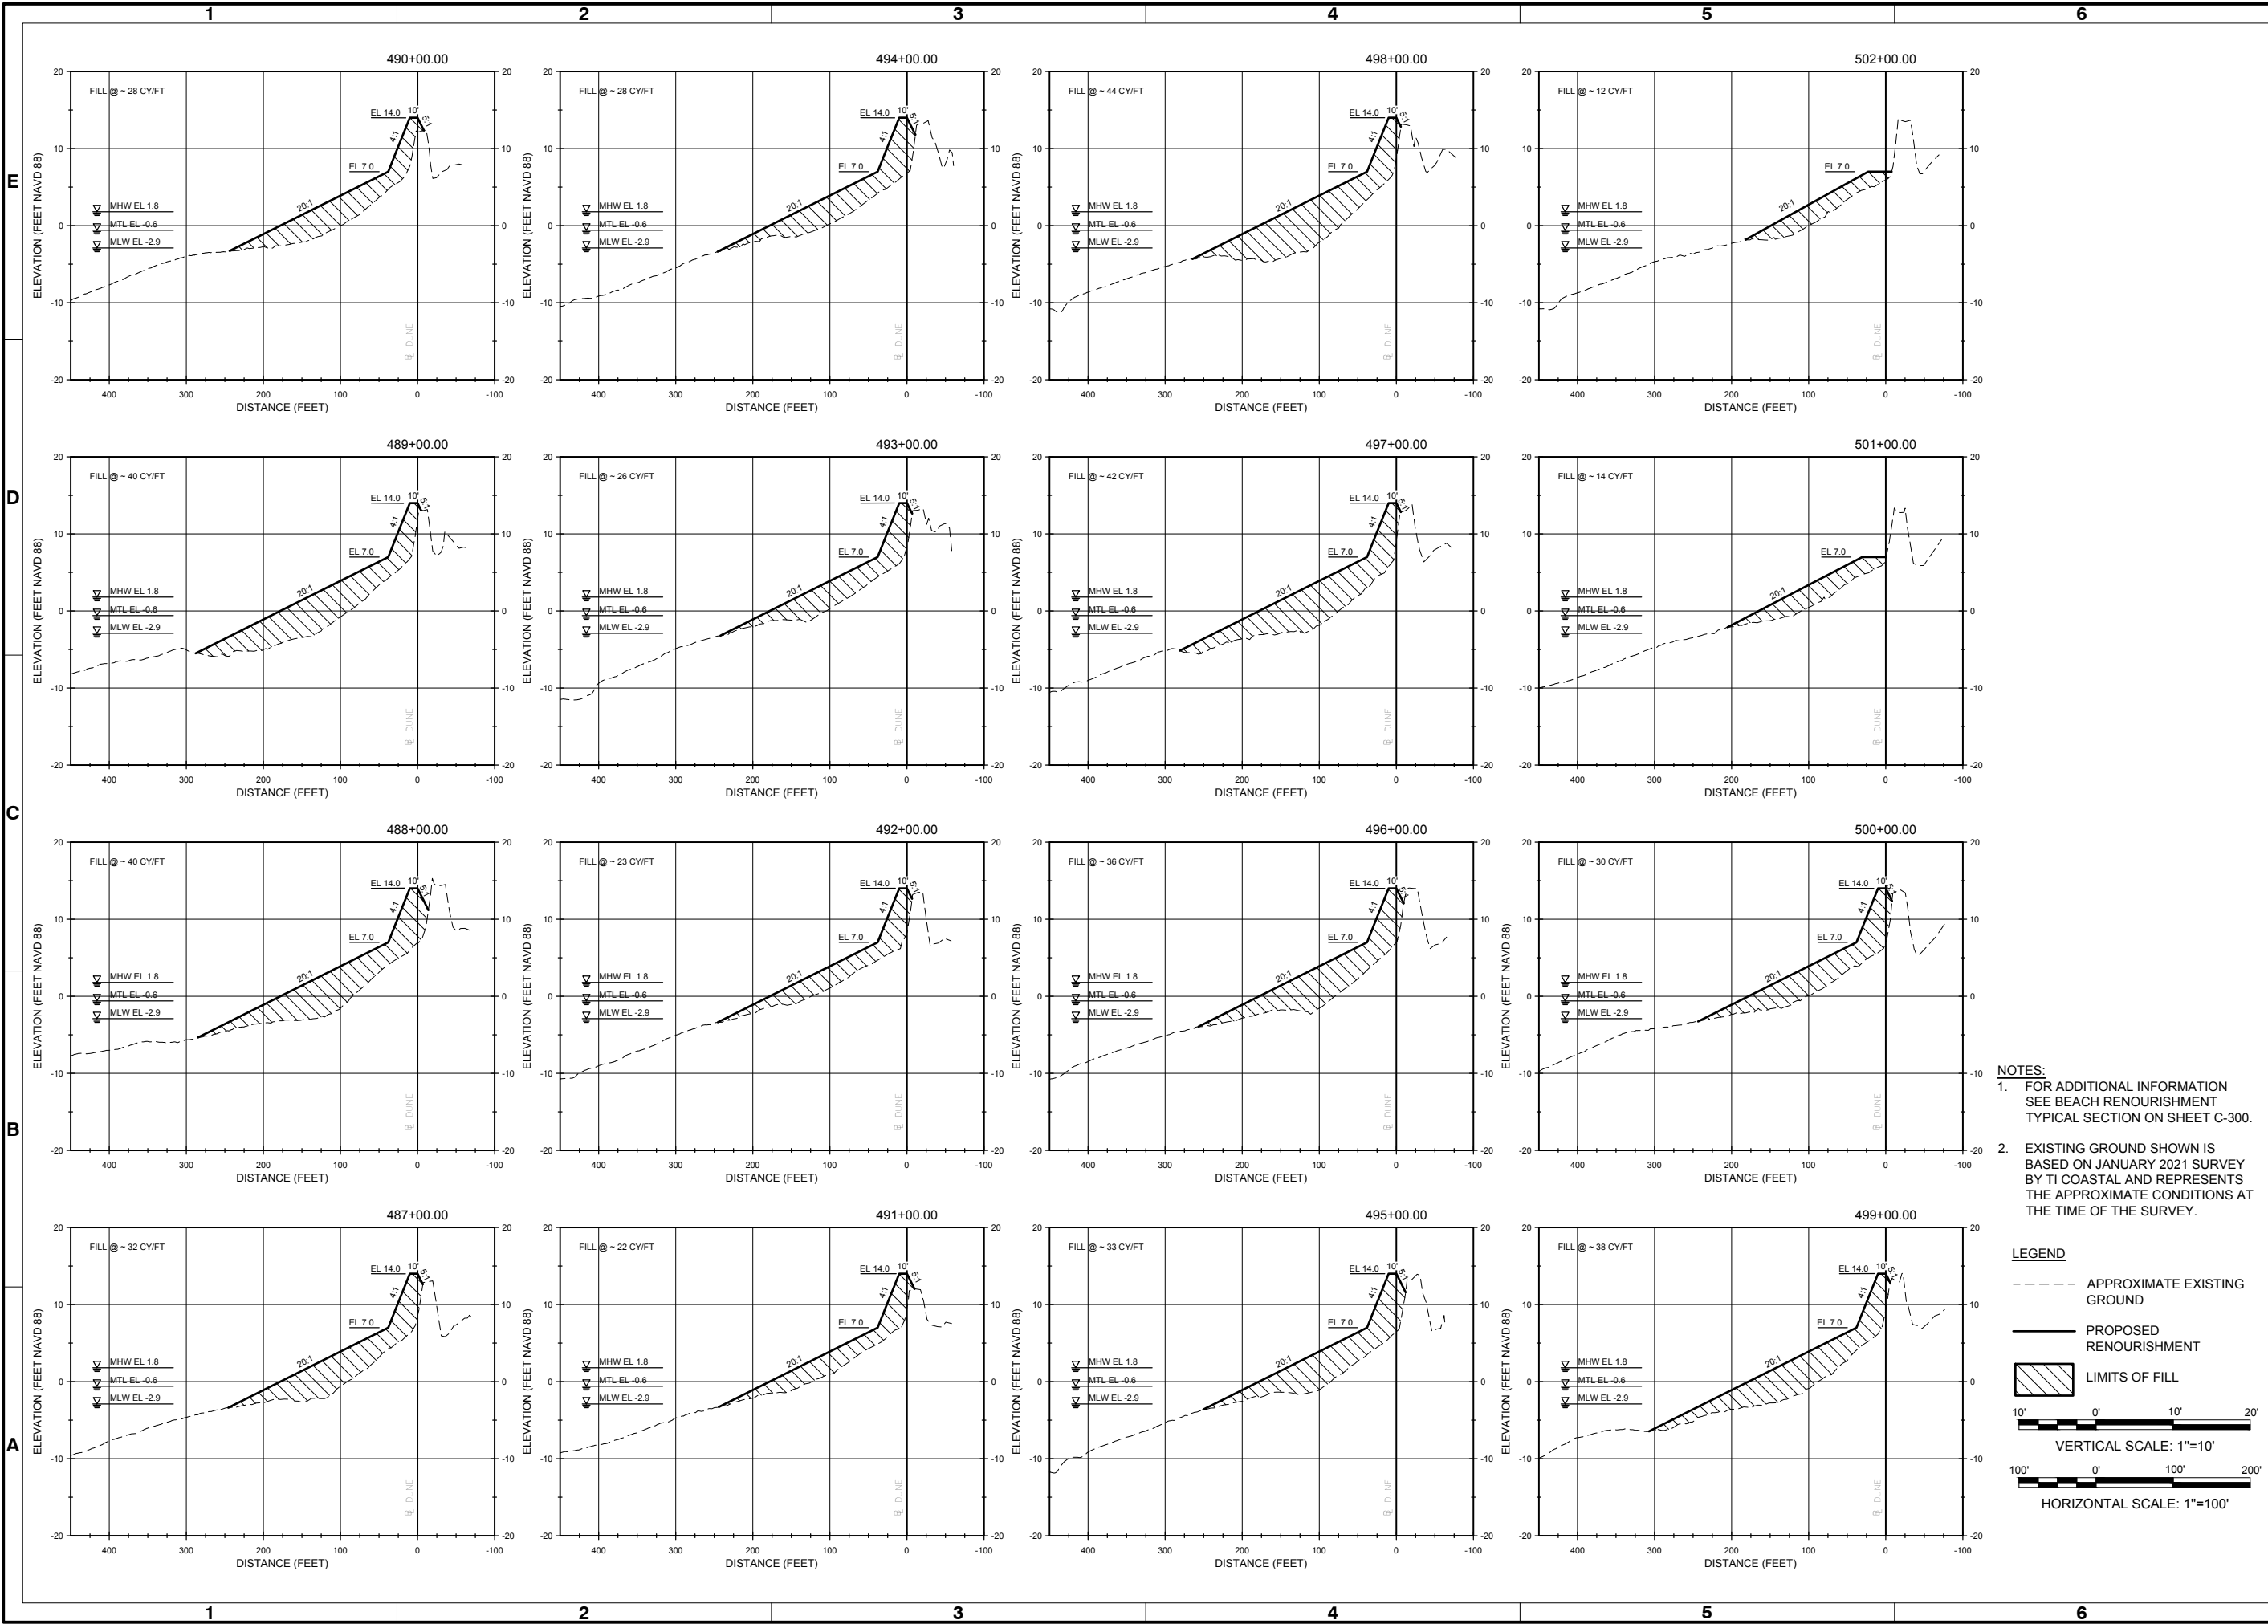


Rev	Date	By	Appr
1	03/03/2021	KEF	JDM
2	03/03/2021	VNM	JDM
3	03/03/2021	JDM	JDM
4	03/03/2021	JDM	JDM
OAK ISLAND RENOURISHMENT PROJECT 2020/2021	CROSS SECTIONS - SHEET 13 OF 14
---	------------------------------------

Designed by: KEF	Date: 03/03/2021	Rev: 1
Drawn by: VNM	MAN Project No.: 10128-01	
Reviewed by: JDM	SRM	
Submitted by: MOFFATT & NICHOL	Drawing code:	
	Drawing Scale:	1"=10' (SHEET)


4700 FALLS OF THE NEUSE ROAD, SITE
300 RALEIGH, NC 27609
919-781-4626

PREPARED FOR THE TOWN OF OAK ISLAND

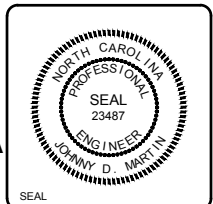

Sheet Reference No. C-313
INDEX: 39 OF 42

File: C:\RAI\10128-01\0600_CADD_Active\1012801_SheetSet\1012801-C-313_Plot.dwg, 3/3/2021 11:40 AM by MORGAN, NEXOL, Saved: 3/3/2021 11:40 AM by MORGAN, NEXOL

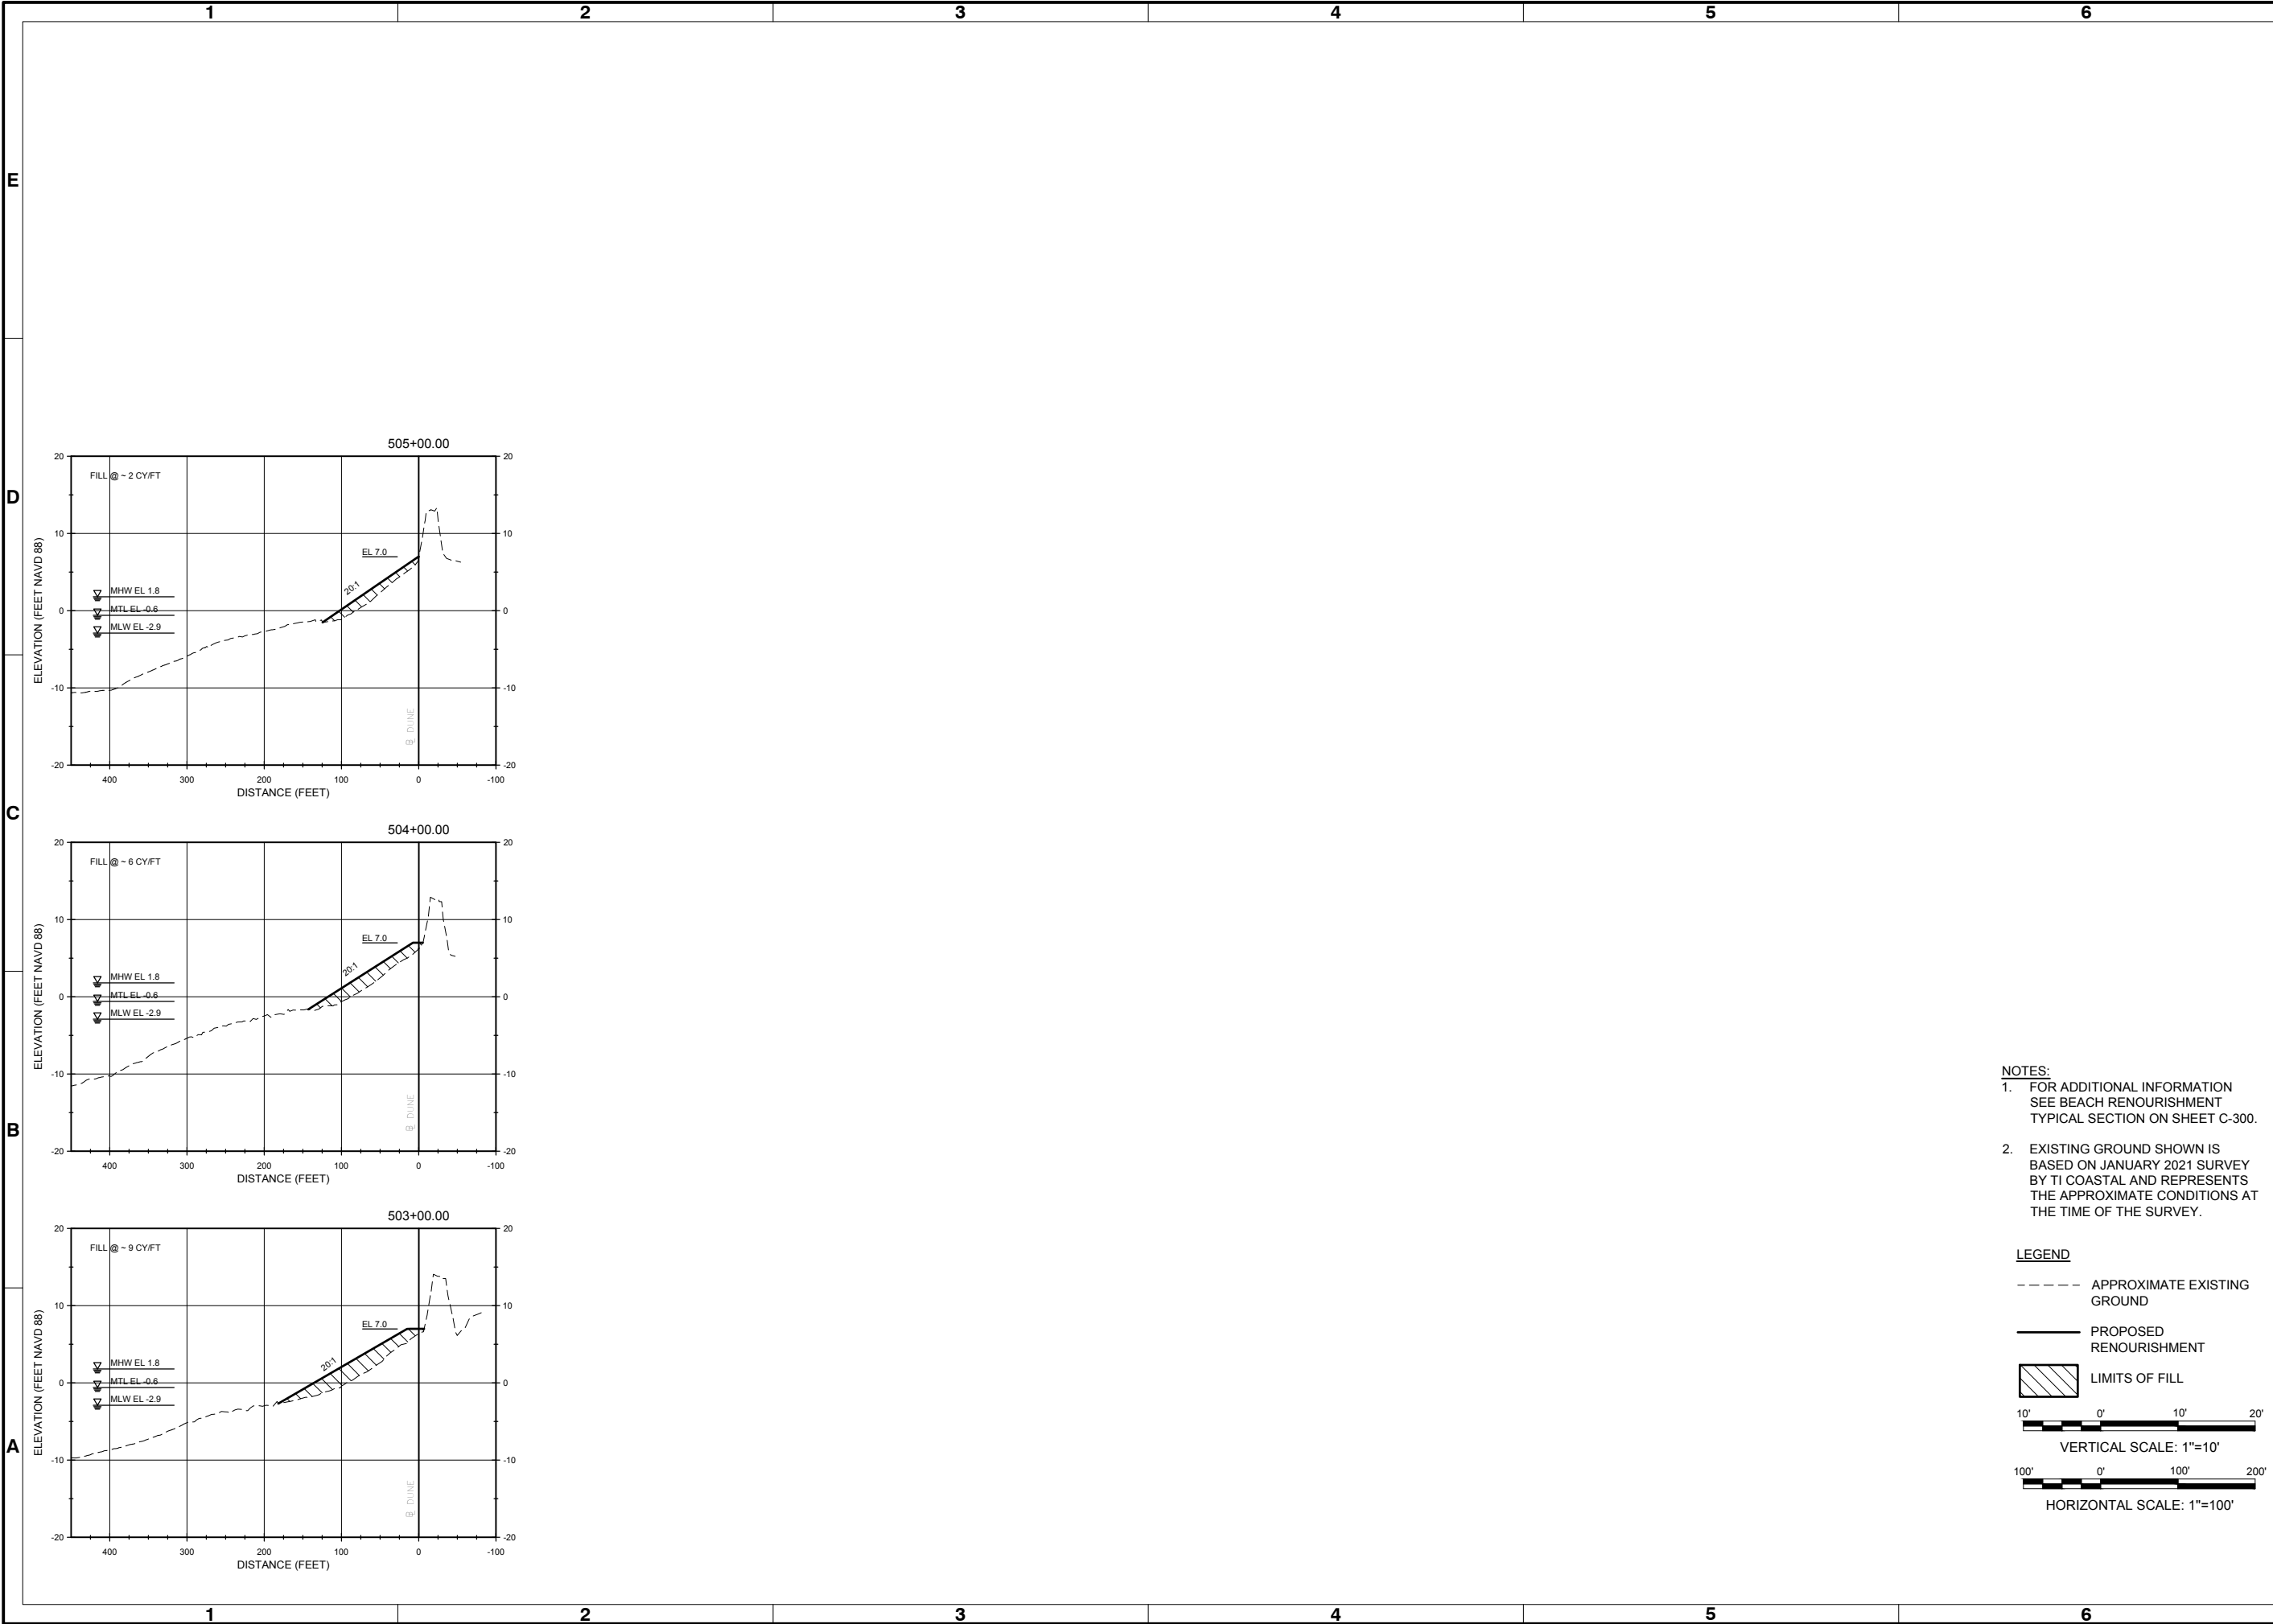



Rev.	Date	Description
1	03/03/2021	ISSUED FOR CONSTRUCTION
0	04/20	BIDDING DOCUMENTS


OAK ISLAND
RENOURISHMENT PROJECT 2020/2021

CROSS SECTIONS -
SHEET 14 OF 14

Designed by:	Drawn by:	Reviewed by:	Submitted by:
KEF	VNM	JDM	MOFFATT & NICHOL

4700 FALLS OF THE NEUSE ROAD, STE 300 RALEIGH, NC 27609
919-781-4626


PREPARED FOR THE TOWN OF OAK ISLAND

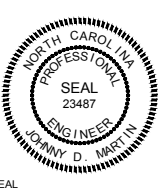

Sheet
Reference No.
C-314

INDEX: 40 OF 42

File: C:\RAI\10128-01\0600_CAD\Active\1012801_SheetSet\1012801-C-314.dwg, Plotted: 3/3/2021 11:40 AM by MORGAN, NEXOL, Saved: 2/19/2021 2:44 PM by MMORGAN

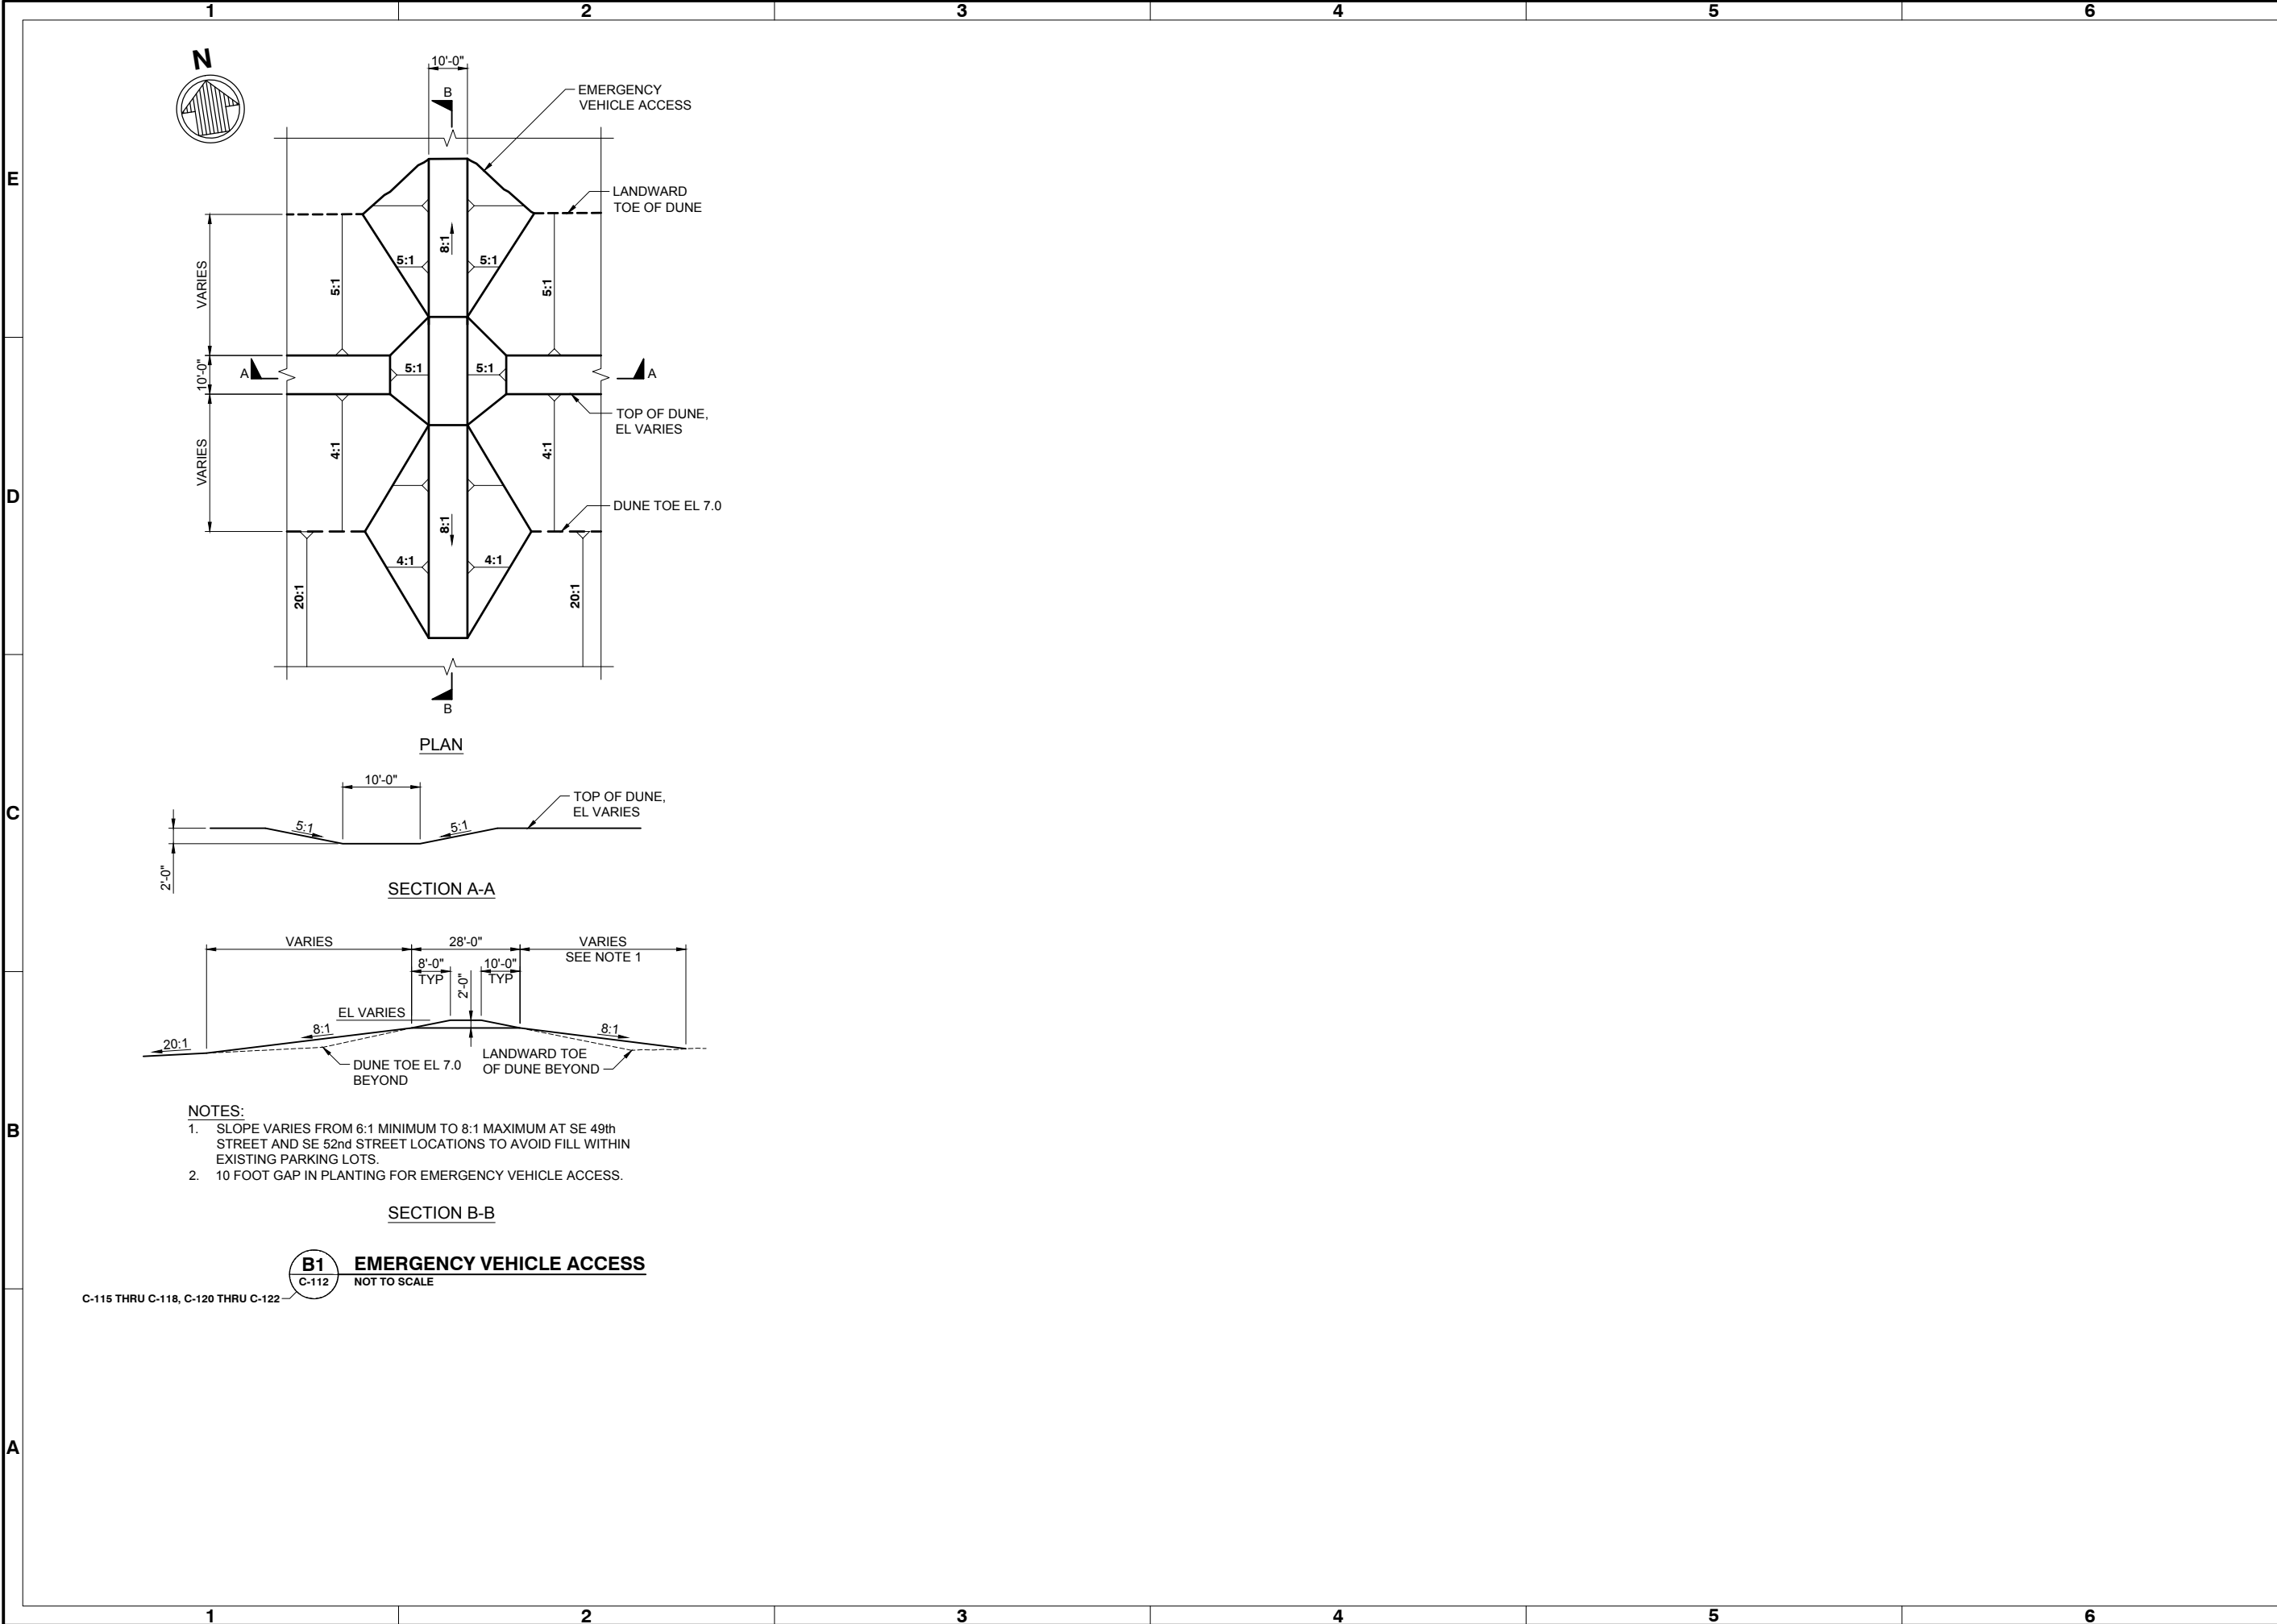



Rev.	Date	Description
1	03/21	ISSUED FOR CONSTRUCTION
0	04/20	BIDDING DOCUMENTS

OAK ISLAND
RENOURISHMENT PROJECT 2020/2021

MISCELLANEOUS
DETAILS


Designed by:	Date:	Rev.
KEF	03/03/2021	1

Drawn by:	Checked by:	Reviewed by:	Submitted by:
VNM	SRM	JDM	MOFFATT & NICHOL

4700 FALLS OF THE NEUSE ROAD, STE 300 RALEIGH, NC 27609
919-781-4626

moftatt & nichol

PREPARED FOR THE TOWN OF OAK ISLAND

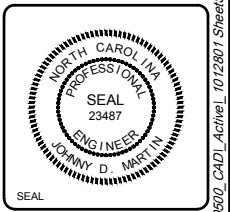

SEAL

Sheet
Reference No.

C-501

INDEX: 41 OF 42

File: C:\RAI\10128-01\0500_CADD_Active\ 1012801 SheetSet\1012801-C-501 : Plotted: 3/2/2021 11:40 AM by MORGAN, NEKOL : Saved: 3/2/2021 5:51 PM by NMORGAN

